



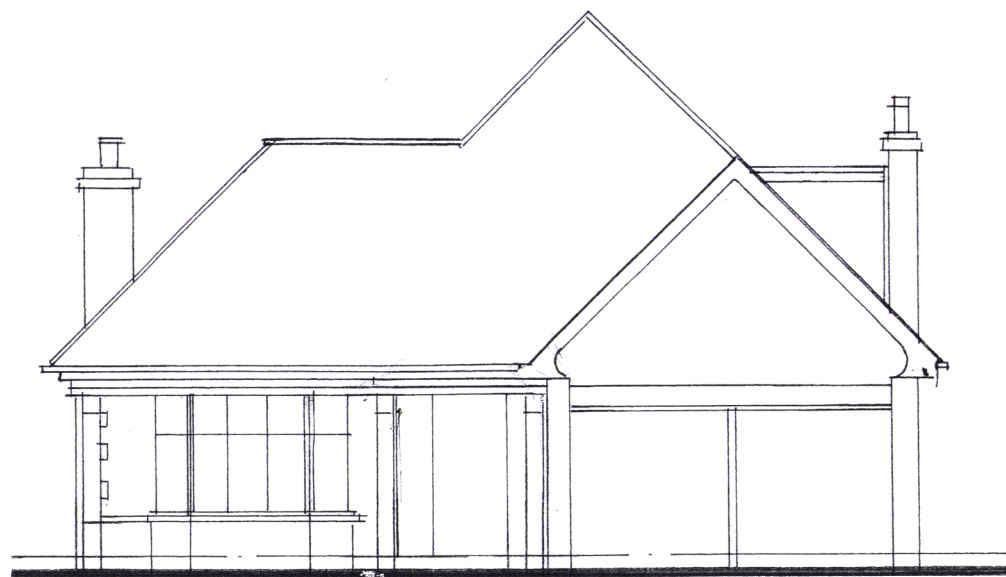

FRONT

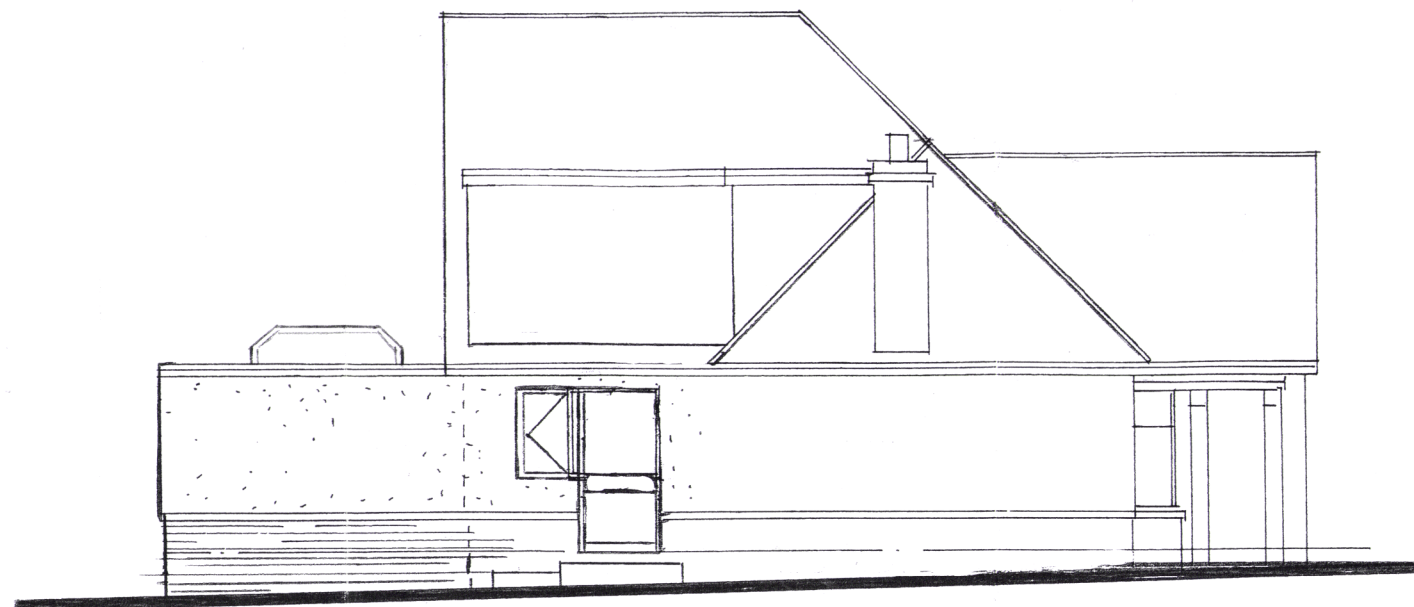

SIDE



REAR



SIDE

HAVANT BOROUGH
COUNCIL
23 APR 2019
RECEIVED

SAPPHIRE BUILDING CONSULTANTS	PROJECT: 37SHR	DRG: 06
37 STAKES HILL ROAD, WATERLOOVILLE, HAMPSHIRE, PO7 7LA		
AS PROPOSED ELEVATIONS	DG	MARCH 2019 1:100
MR AND MRS R. SMITH		