



GROUND FLOOR

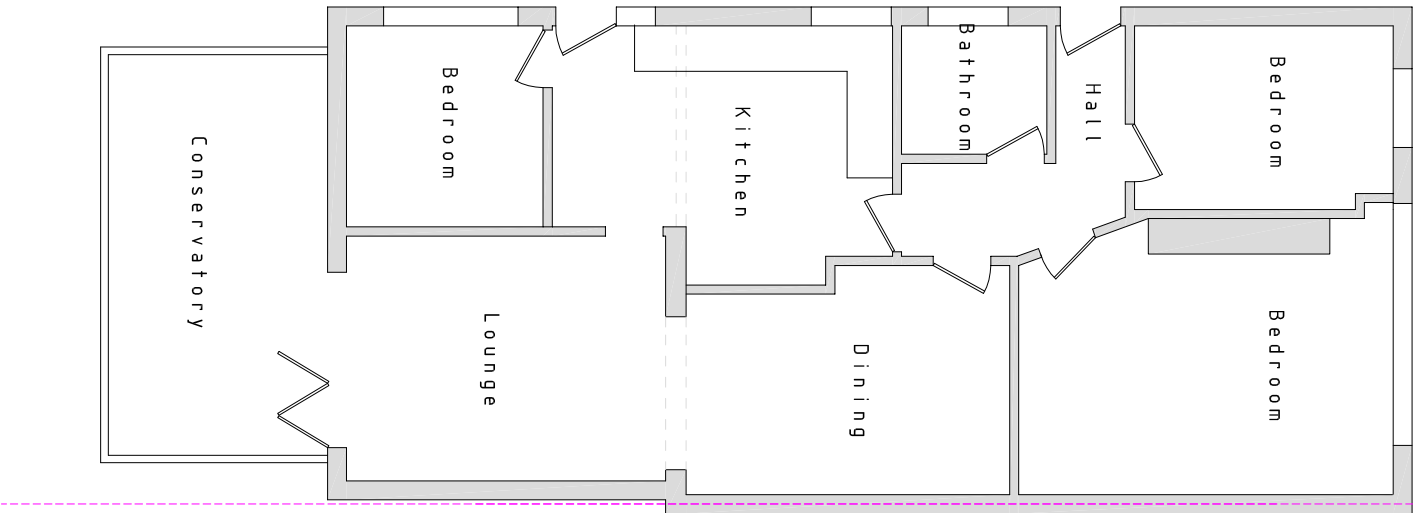

scale 1:100

PROPOSED GROUND FLOOR

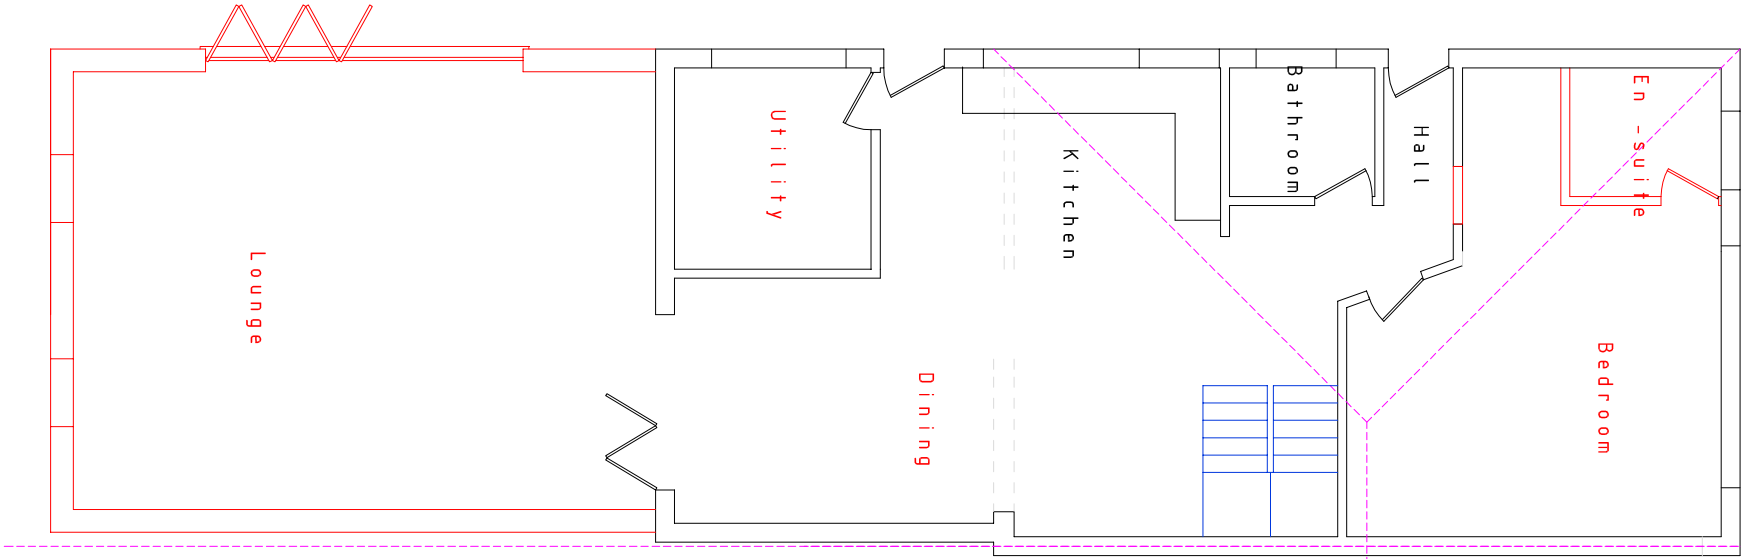

PROPOSED LOFT FLOOR

