



EXISTING

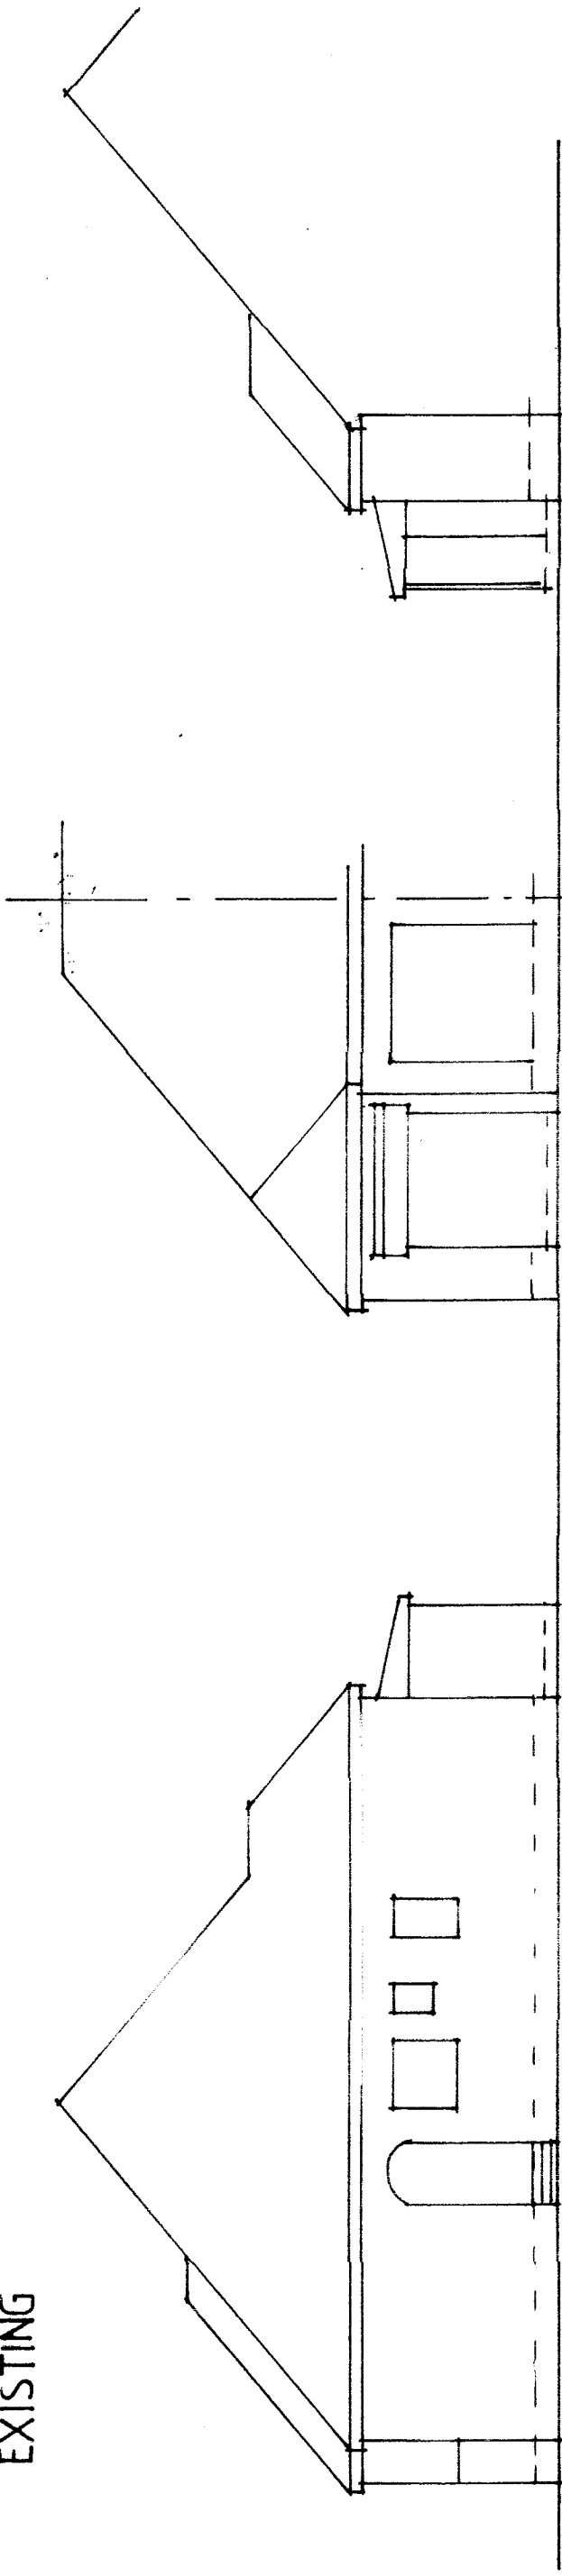

Side Elevation

Rear Elevation

Part Side Elevation

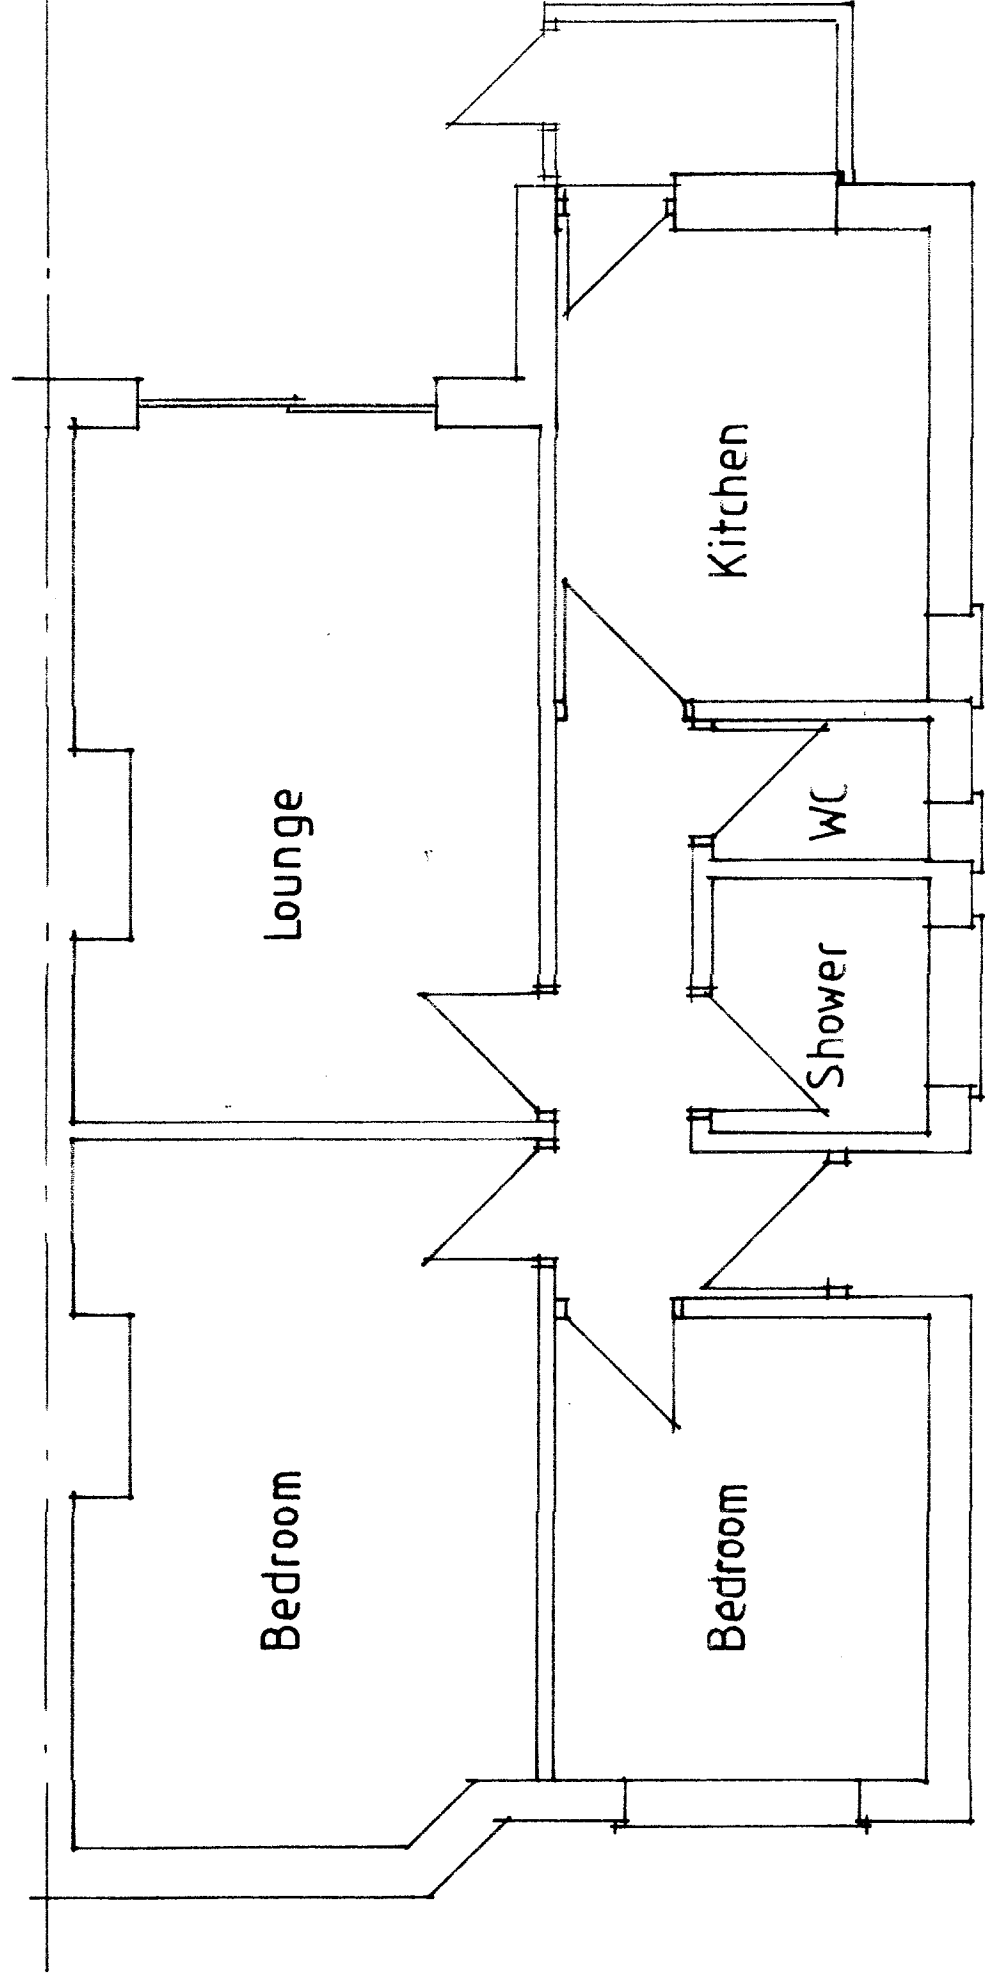

Floor Plan – existing

26 Ingledene Close
Havant

SCALE 1/50

MARCH 2019