

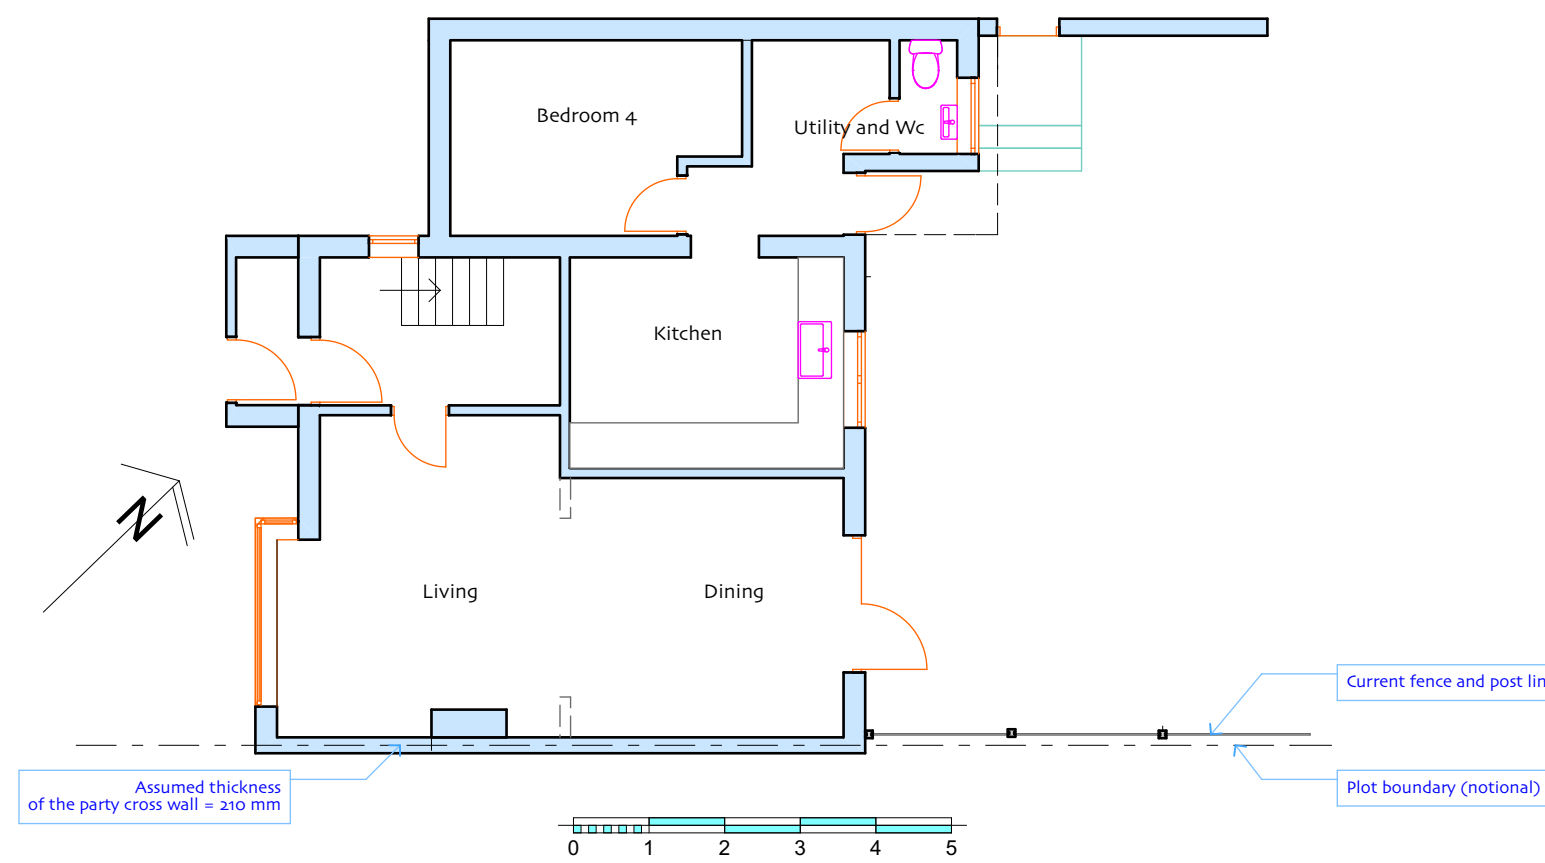
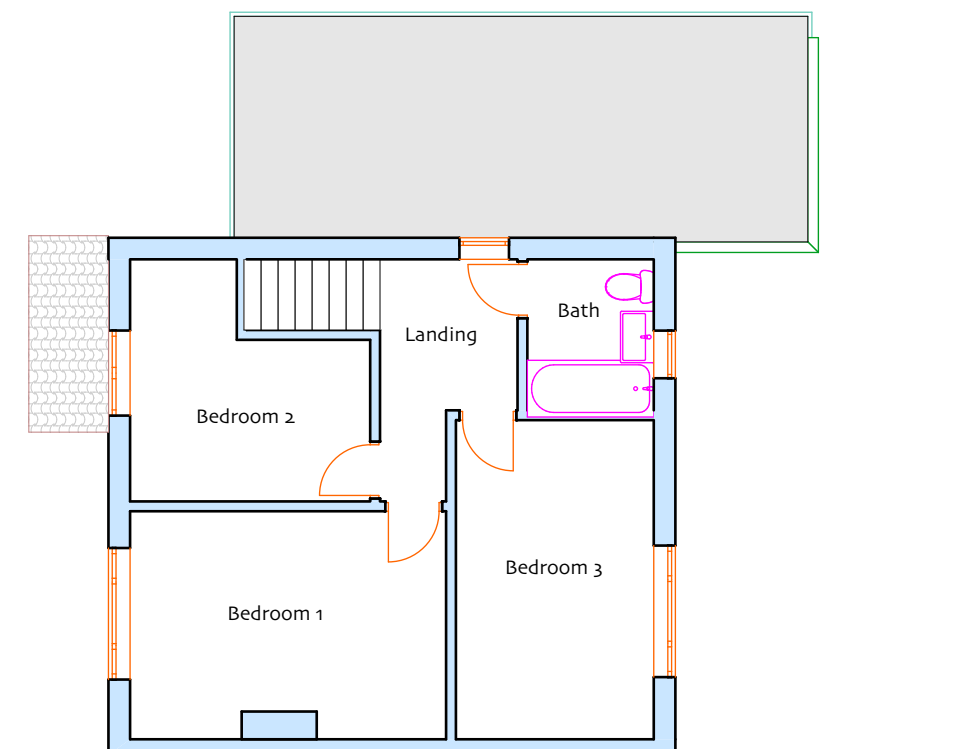
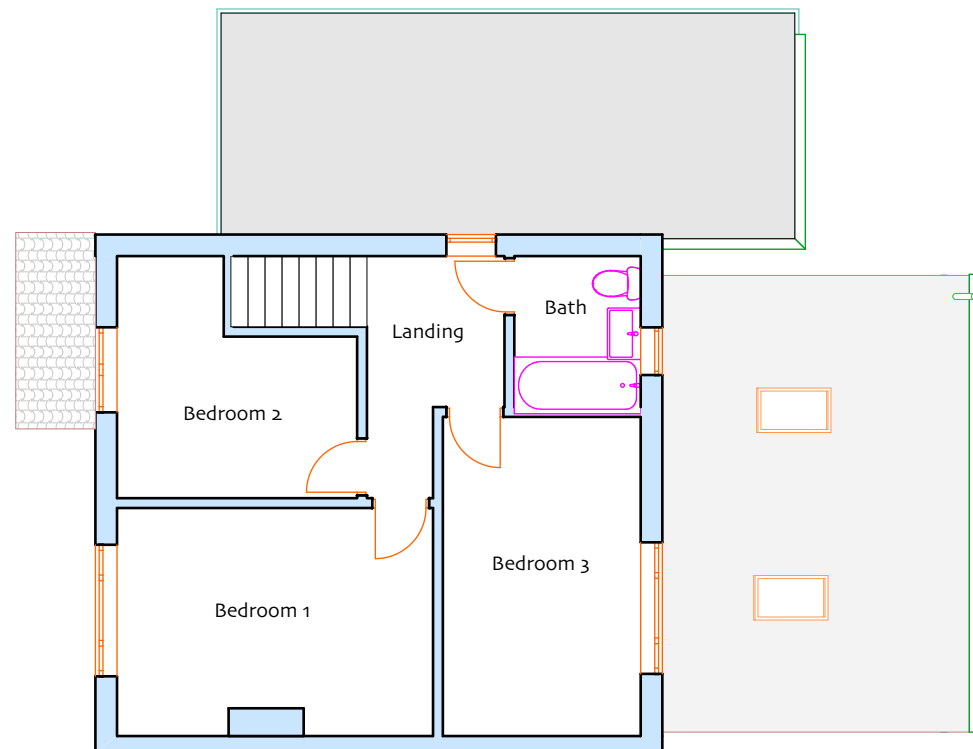
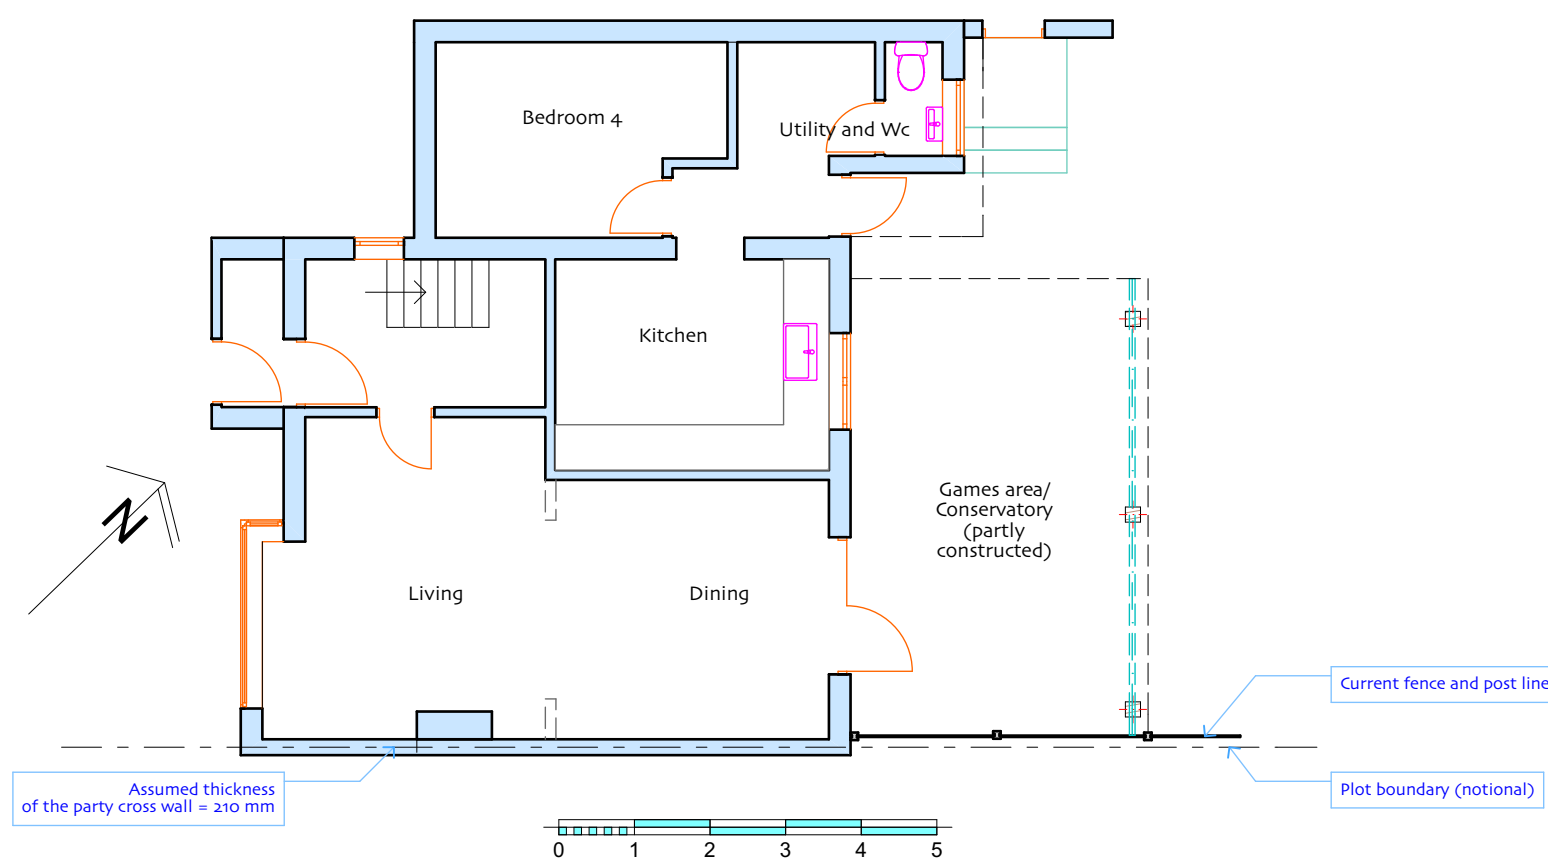
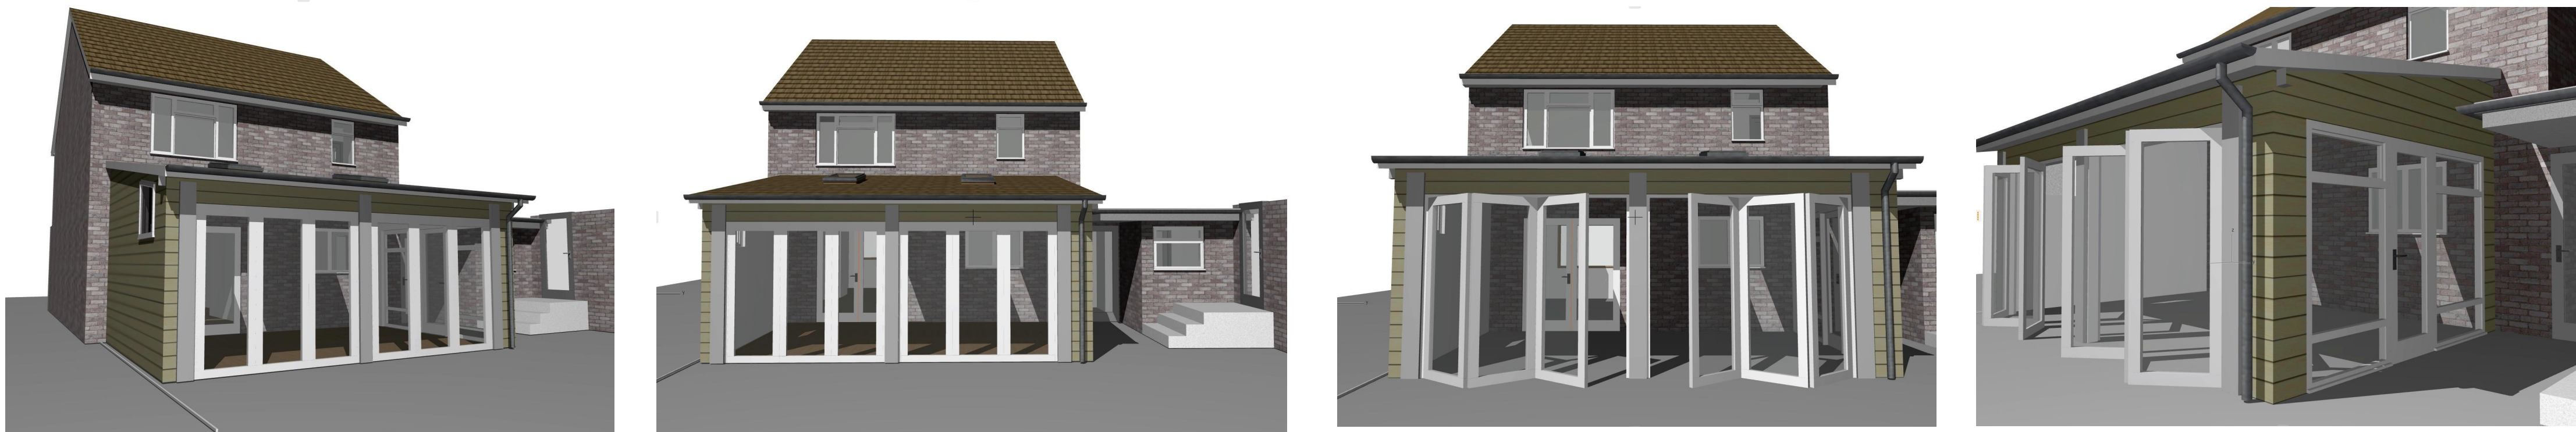


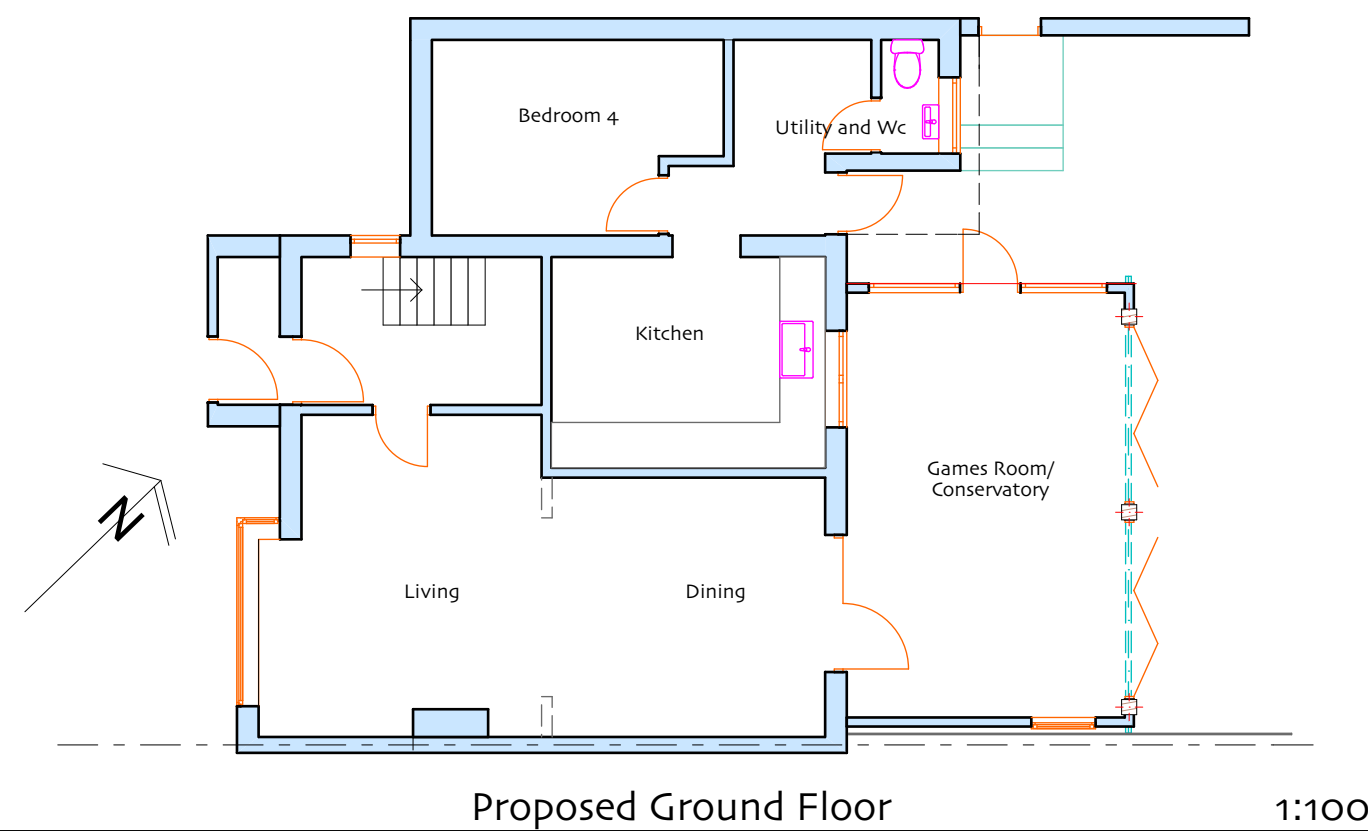

o.

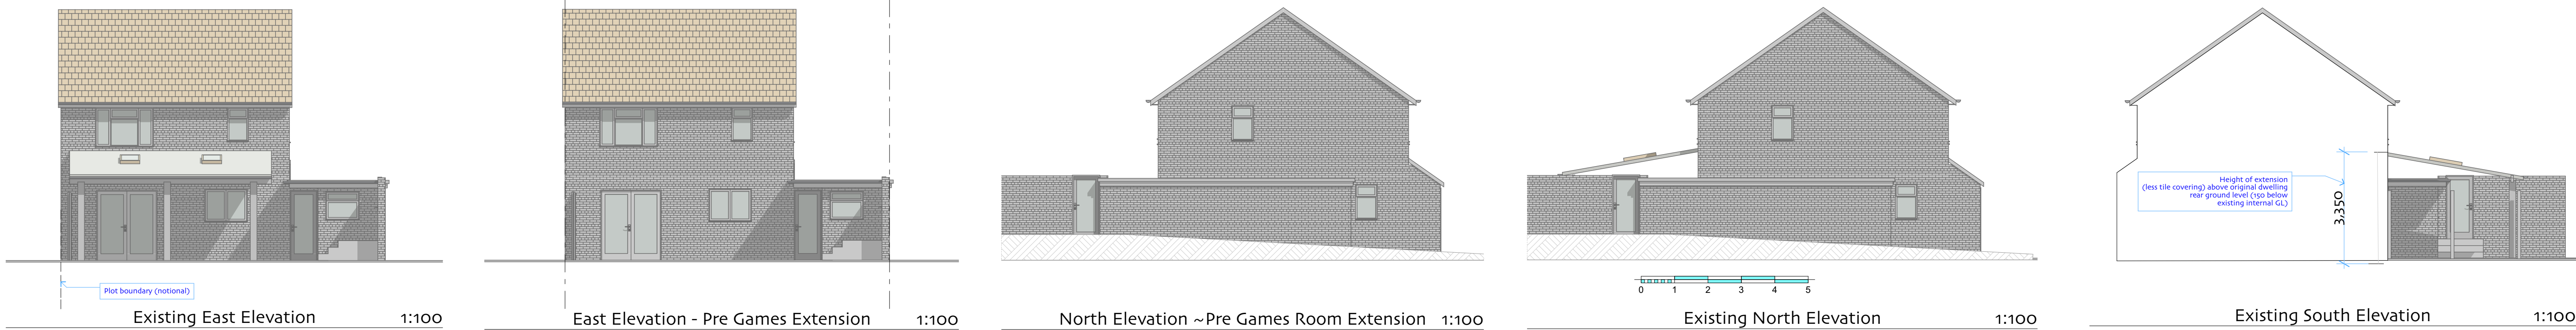

33 Cunningham Road Waterlooville Hampshire PO7 5TY

Proposed Rear Ground Floor Games Room

All plans

Scales @ A1
Landscape
as shown

Date
March 2019

Drawing No
33 CR PL 01

Mick Morris AADipl RIBA Architect
Waterlooville

07956 323832
02392 269967
mic@waitrose.com