


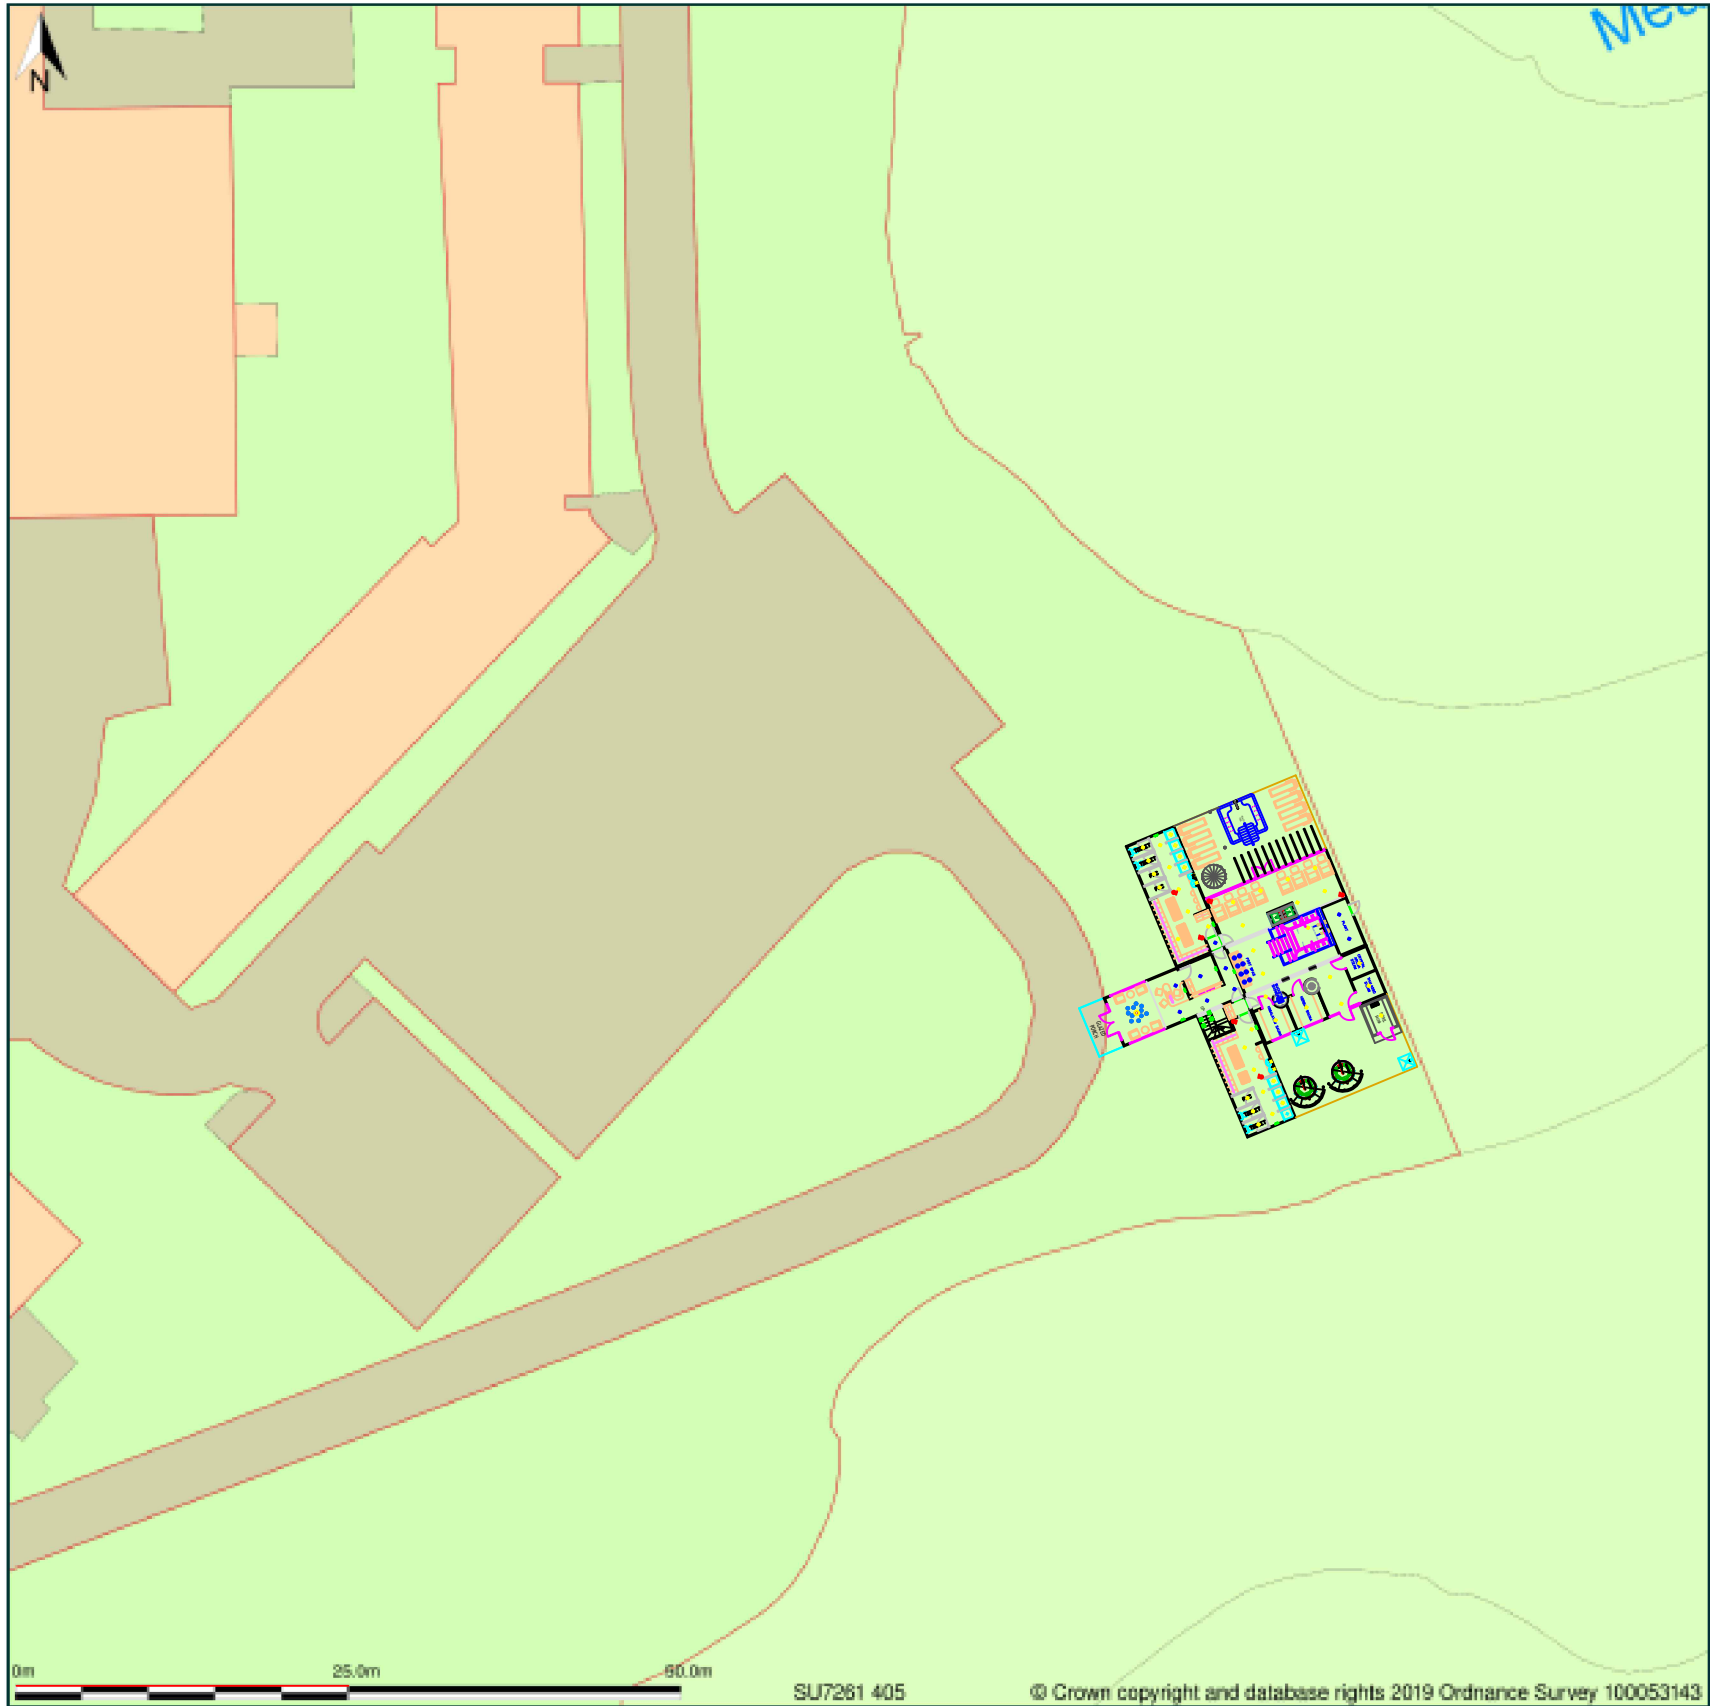

All dimensions and levels to be checked on site by contractor prior to preparation of shop drawings and commencement of any work on site.

Dimensions must not be scaled from this drawing.

This drawing and the copyrights and patents therein are the property of Spa Creators and may not be used or reproduced without consent.

This drawing is to be read in conjunction with all relevant consultants and/or specialist's drawings/documents and any discrepancies or variations are to be notified to Spa Creators before the affected work commences.

Project:  
**Langstone Quays**

Drawing:  
**Proposed Spa  
Site Location**

**SPA CREATORS**  
DESIGN & DEVELOPMENT  
"THE STUDIO", COURTENAY DRIVE  
EMMER GREEN, READING, BERKSHIRE, RG4 8XH.  
TELEPHONE: READING (0118) 947 1857  
EMAIL: [alistair@spacreators.co.uk](mailto:alistair@spacreators.co.uk)

|                           |                                      |           |
|---------------------------|--------------------------------------|-----------|
| Scale: <b>1:1250</b>      | Drawing number:<br><b>LQPS_SITEL</b> | Revision: |
| Date: <b>30/07/19</b>     |                                      |           |
| Drawn: <b>AJ &amp; NW</b> |                                      |           |