


Notes:


All drawings to be read in conjunction with
all other drawings as noted on issue sheet

Application site indicated thus: 

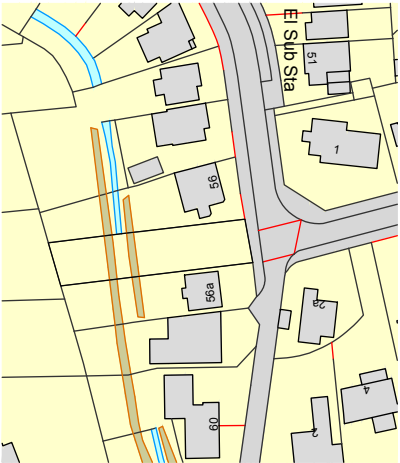

Ordnance Survey, (c) Crown Copyright 2019. All rights reserved. Licence number 100022832

Location Plan
0 10m 50m 100m
000000 scale 1:1250

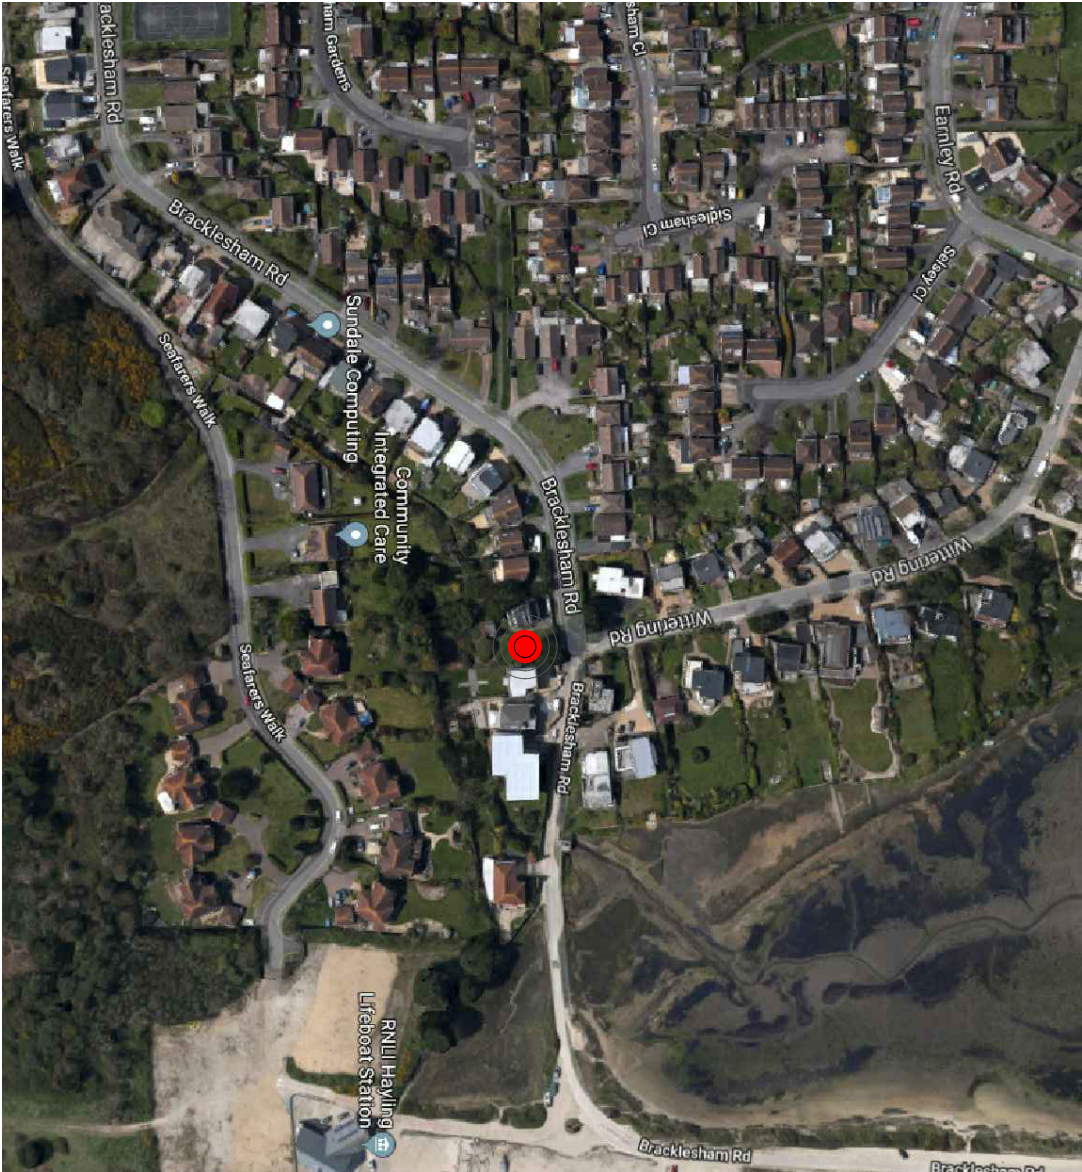

PROJECT
Steul

ADDRESS
56a Bracklesham Road
Hayling Island

DRAWING TITLE
Location & Orientation Plan

DRAWING NO.
P19-009-SK-001


REVISION
B

SCALE
1:1250 @ A3

DRAWN
JW

CHECKED
-

DATE
16-04-2019

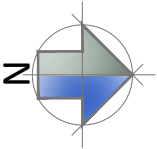



C7 Architects Ltd
PM House
Riveway Industrial Estate
Peasmarsh
Surrey
GU3 1LZ
E: info@c7architects.com
T: 01483 422 220
c7architects.com

Orientation Plan
Not to Scale