




Note:  
New fence to be 2.4m high palisade security fence (colour green RAL 6005) with 250x300mm wide anti-burrow concrete cill.

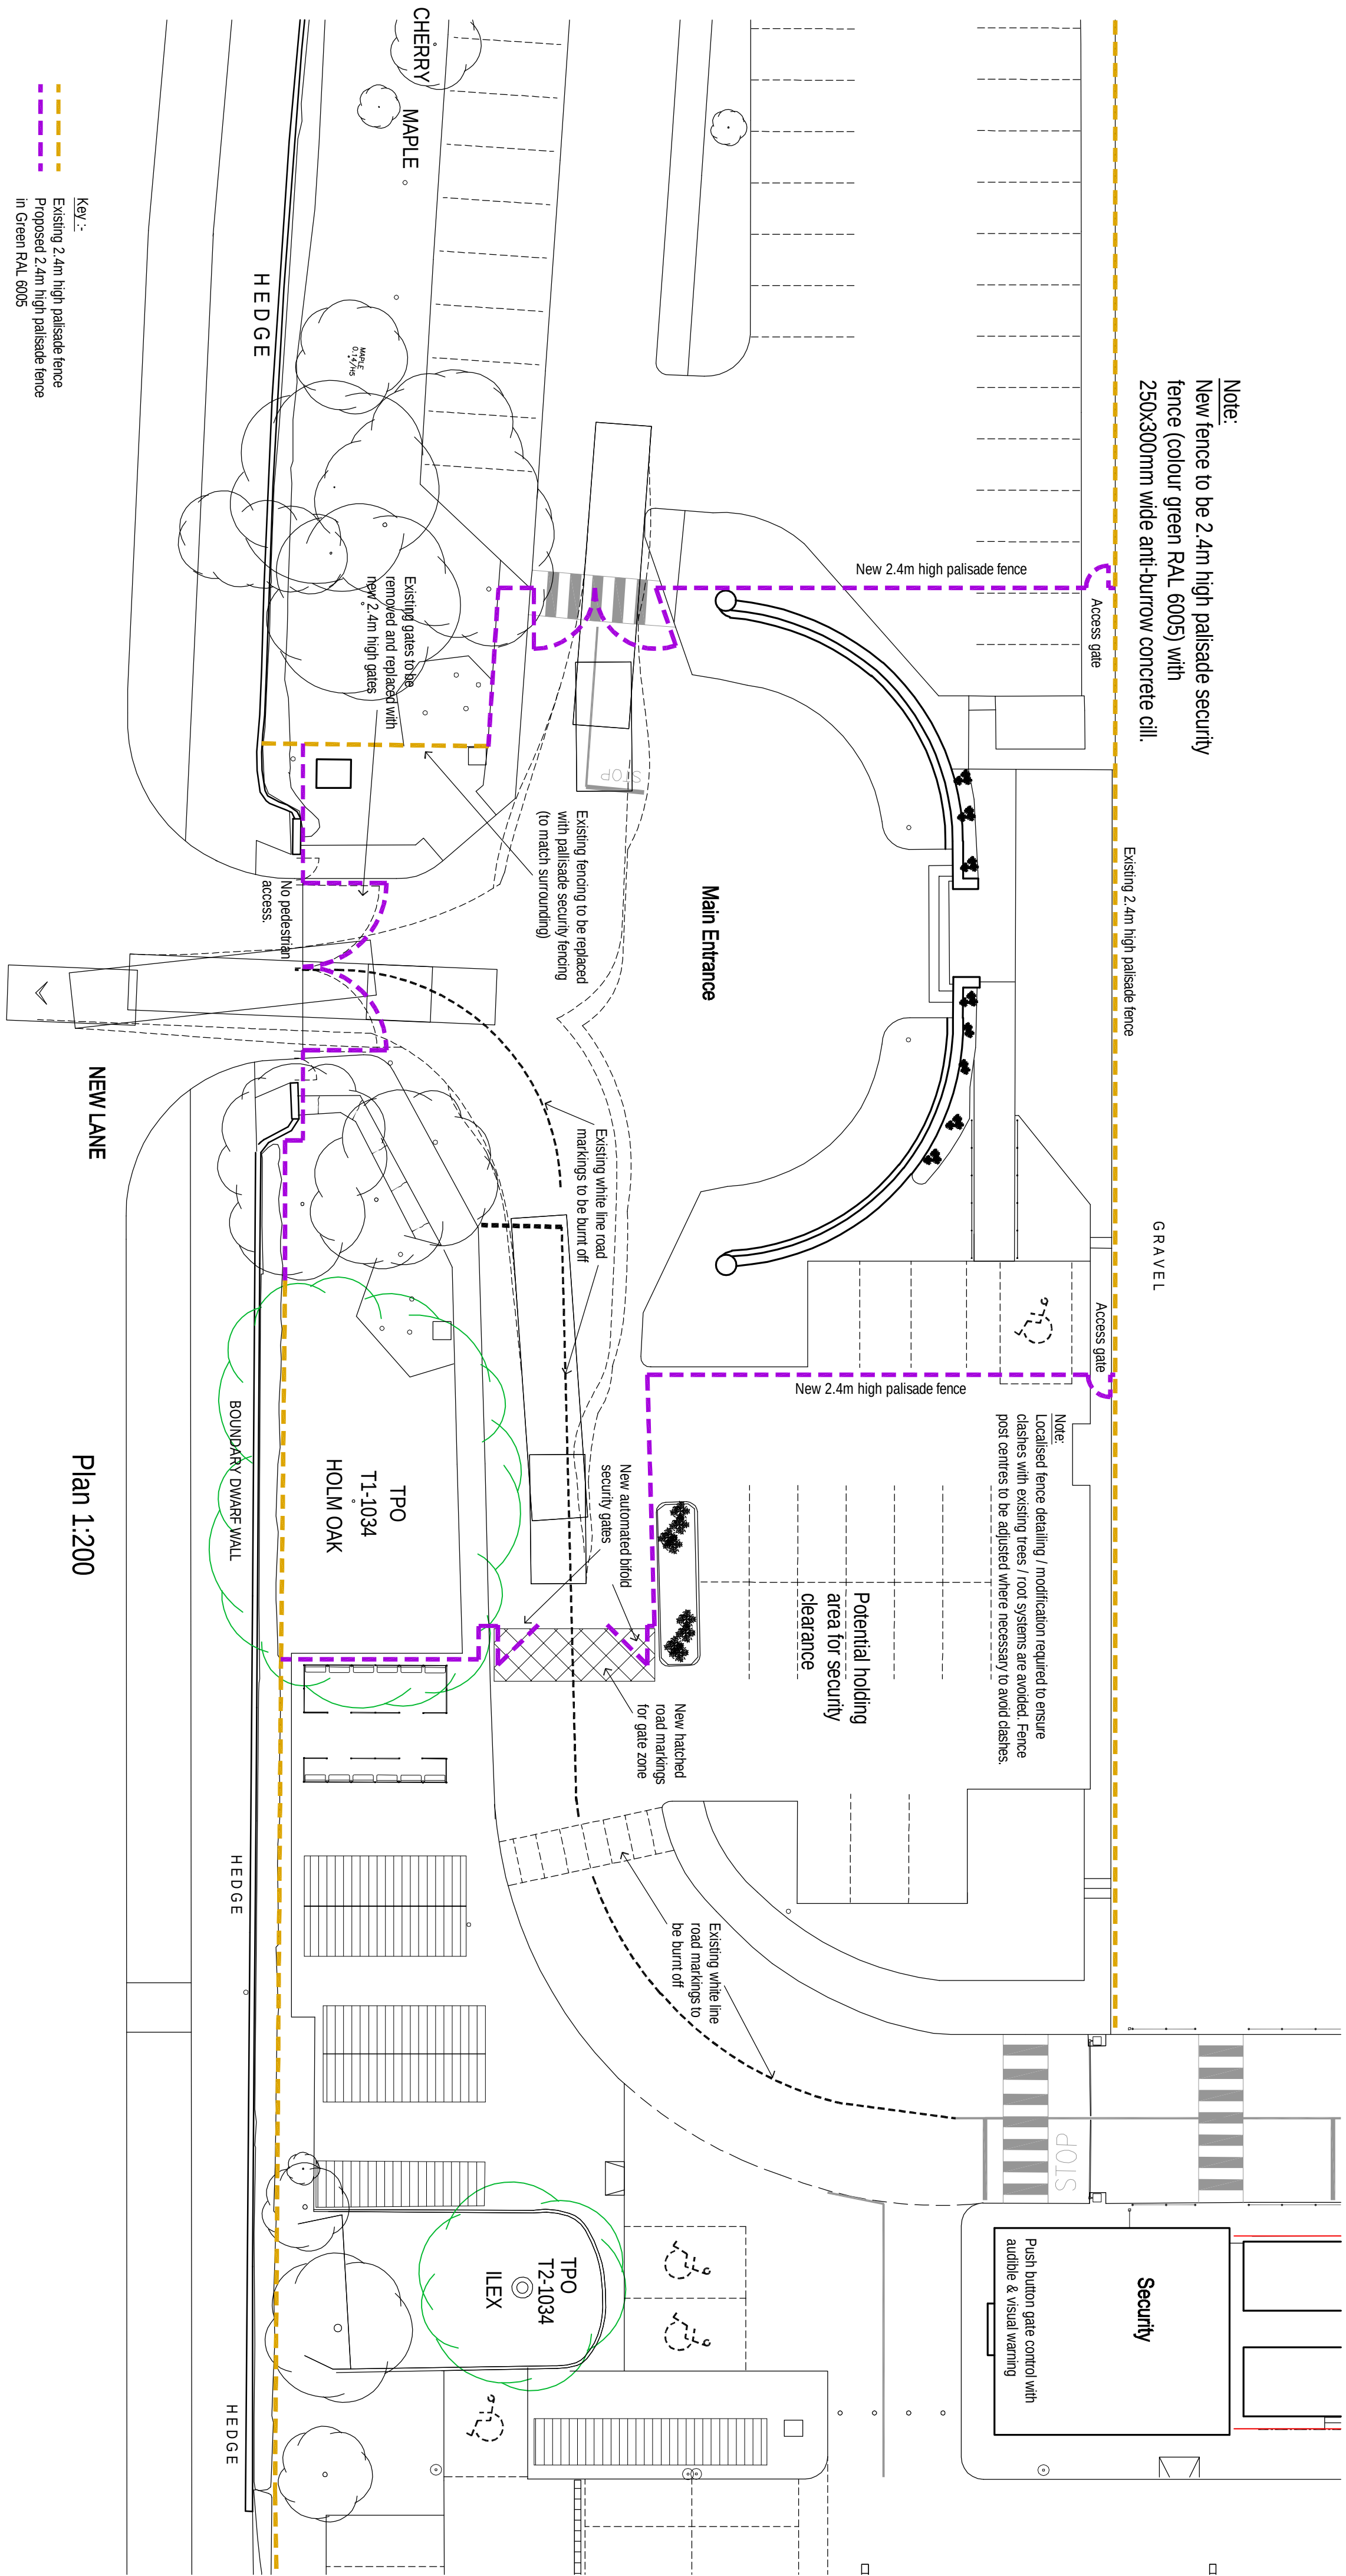

Plan 1:200

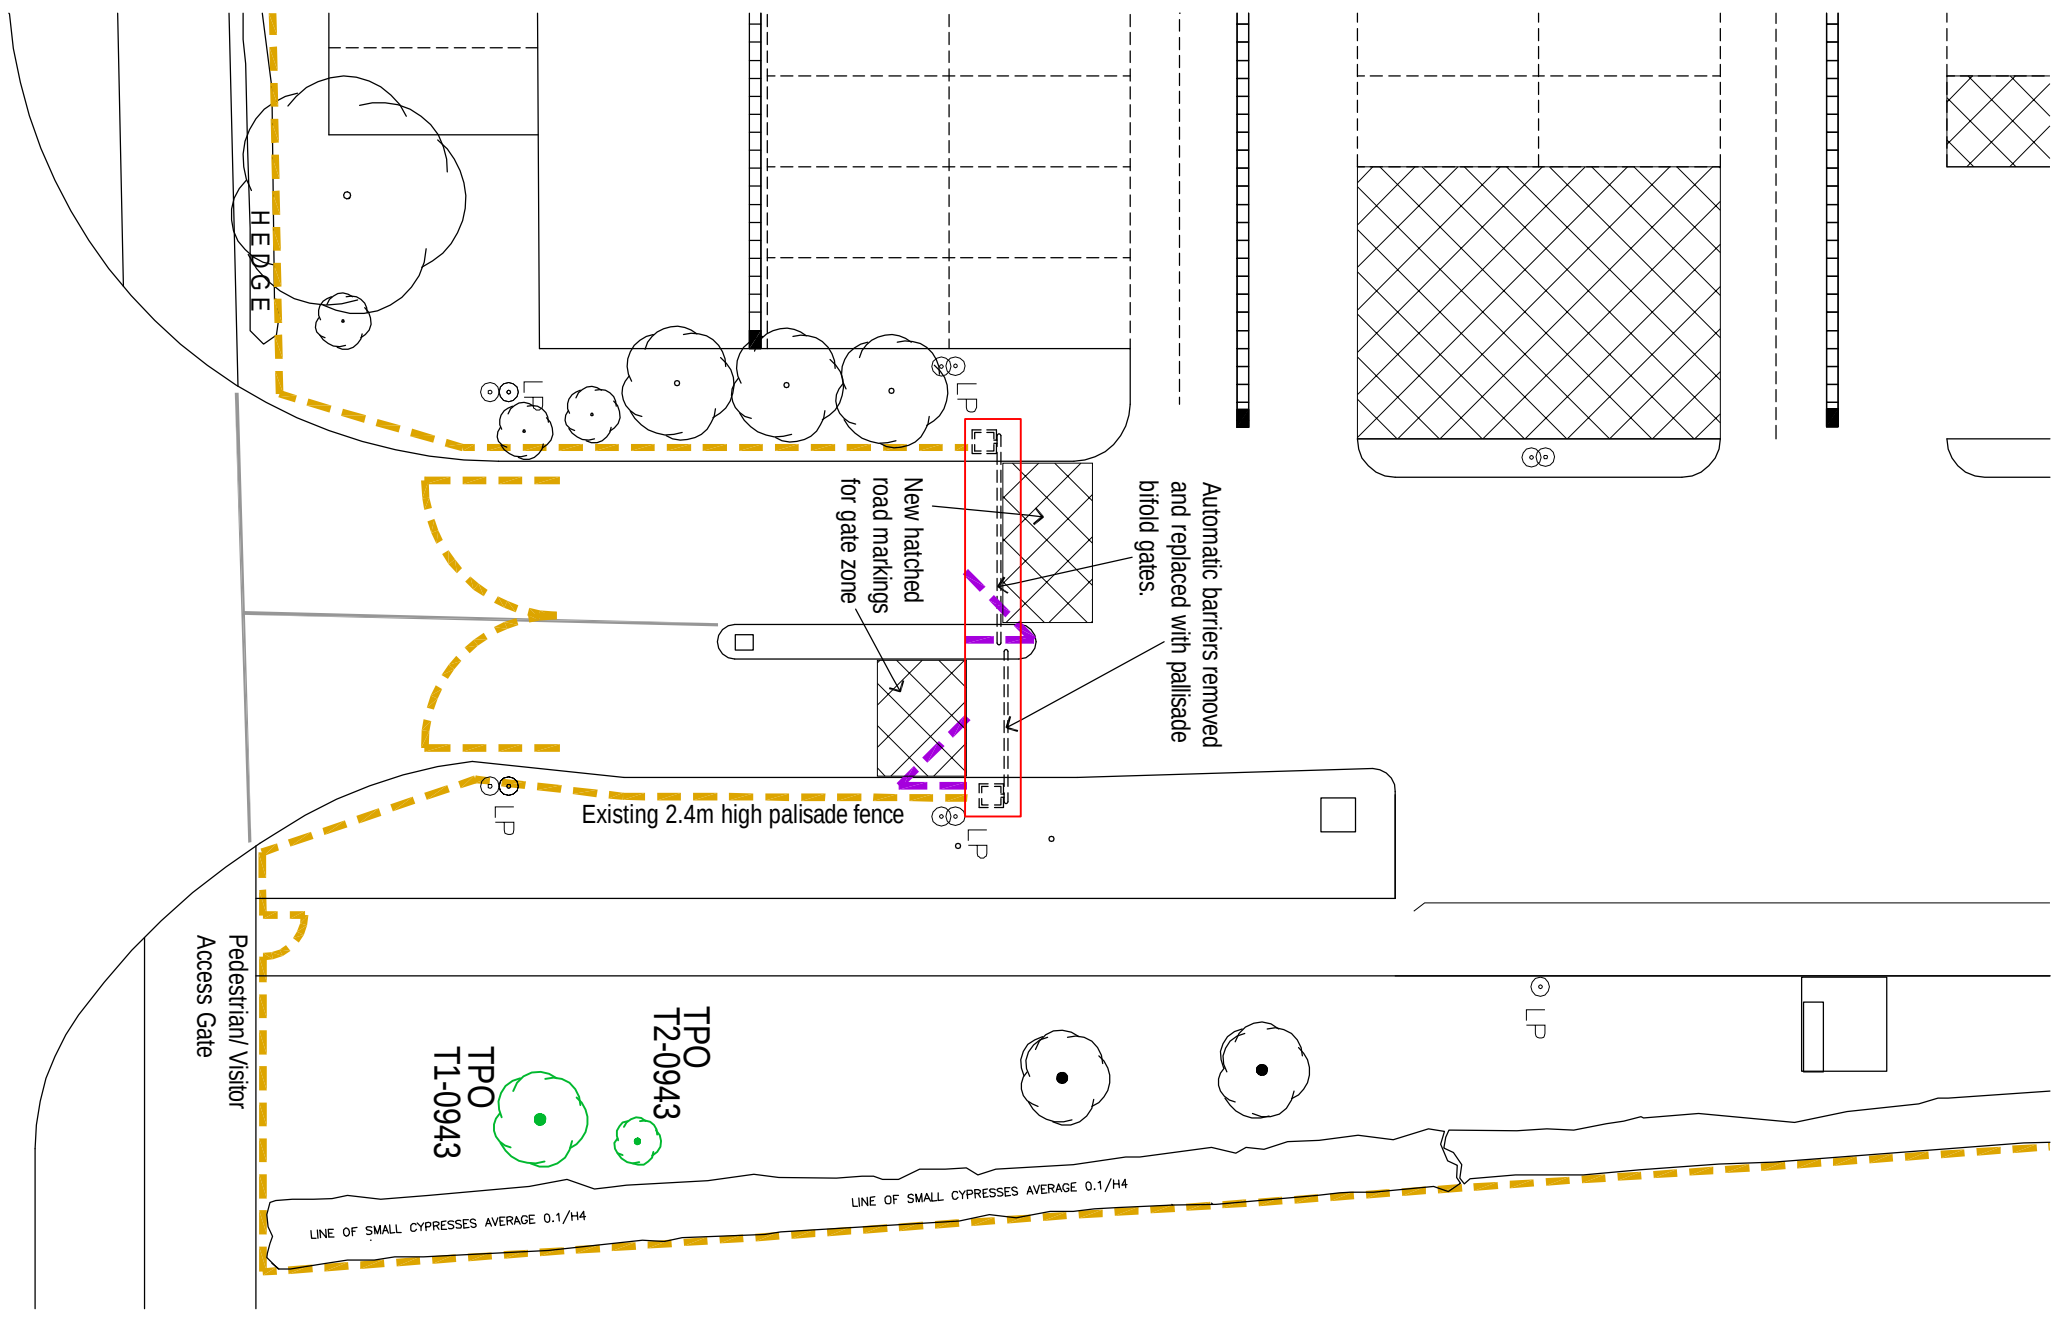


Plan 1:200

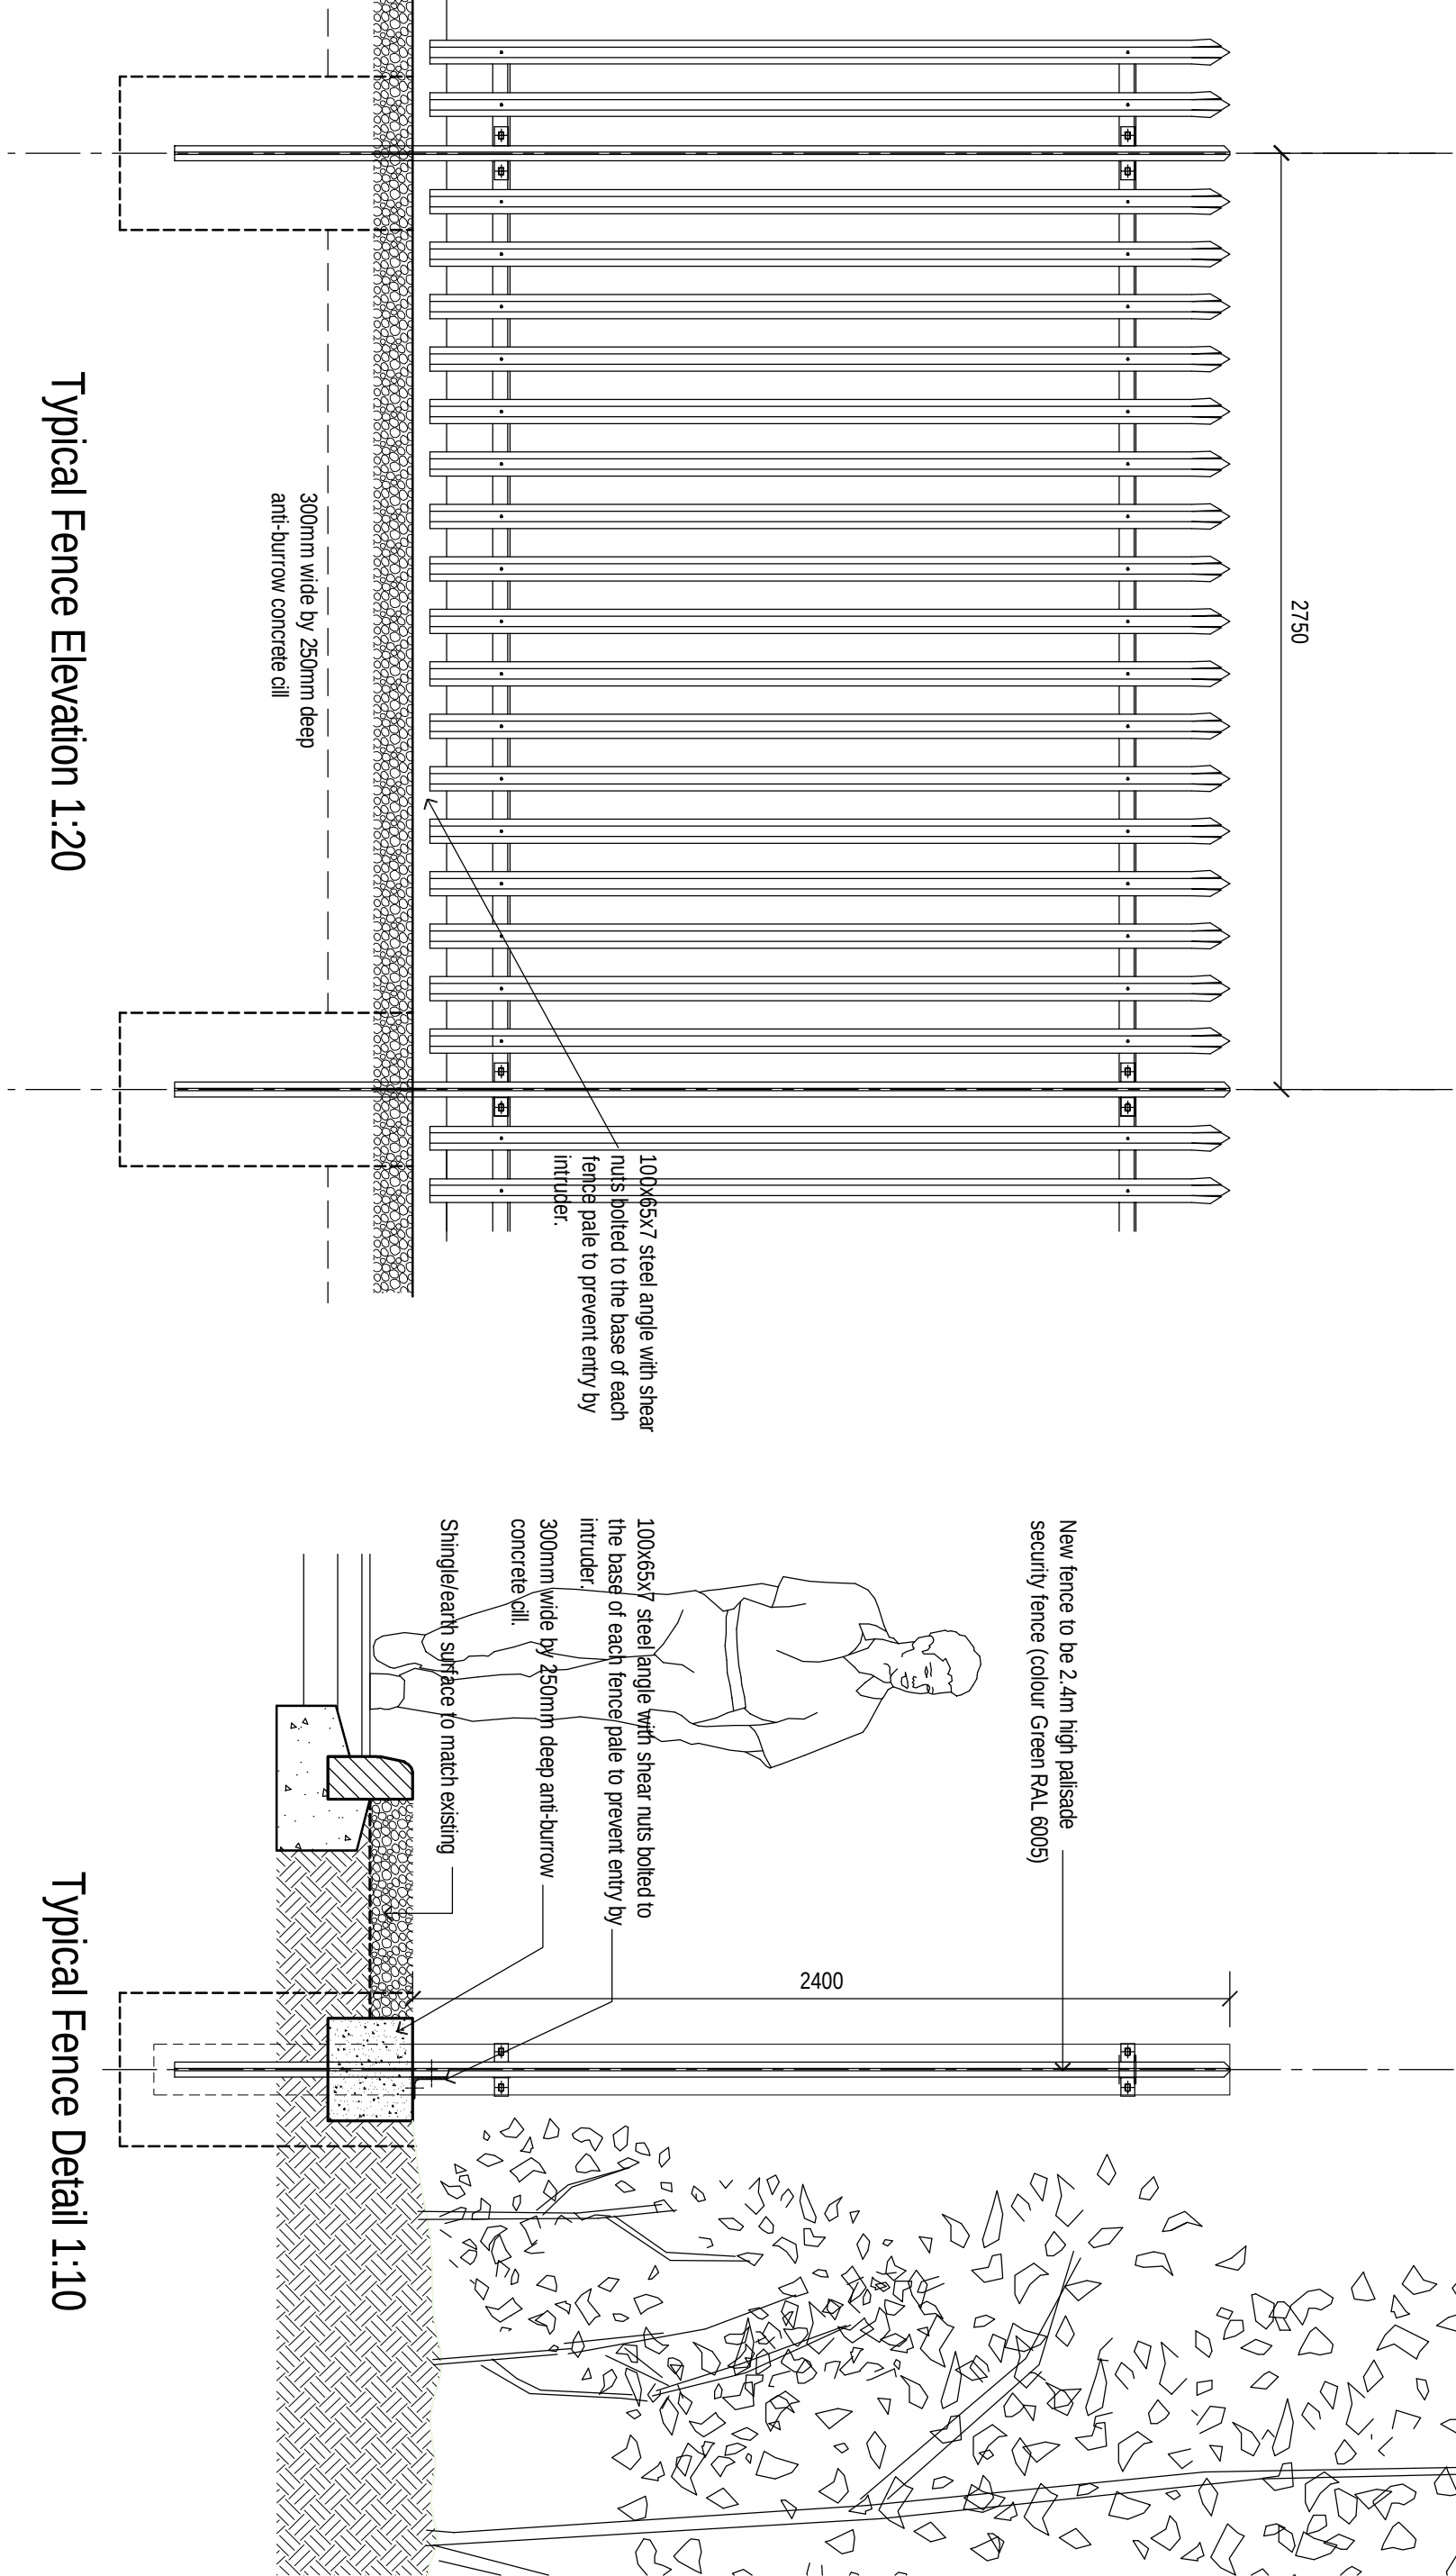


Typical Fence Elevation 1:20

Typical Fence Detail 1:10

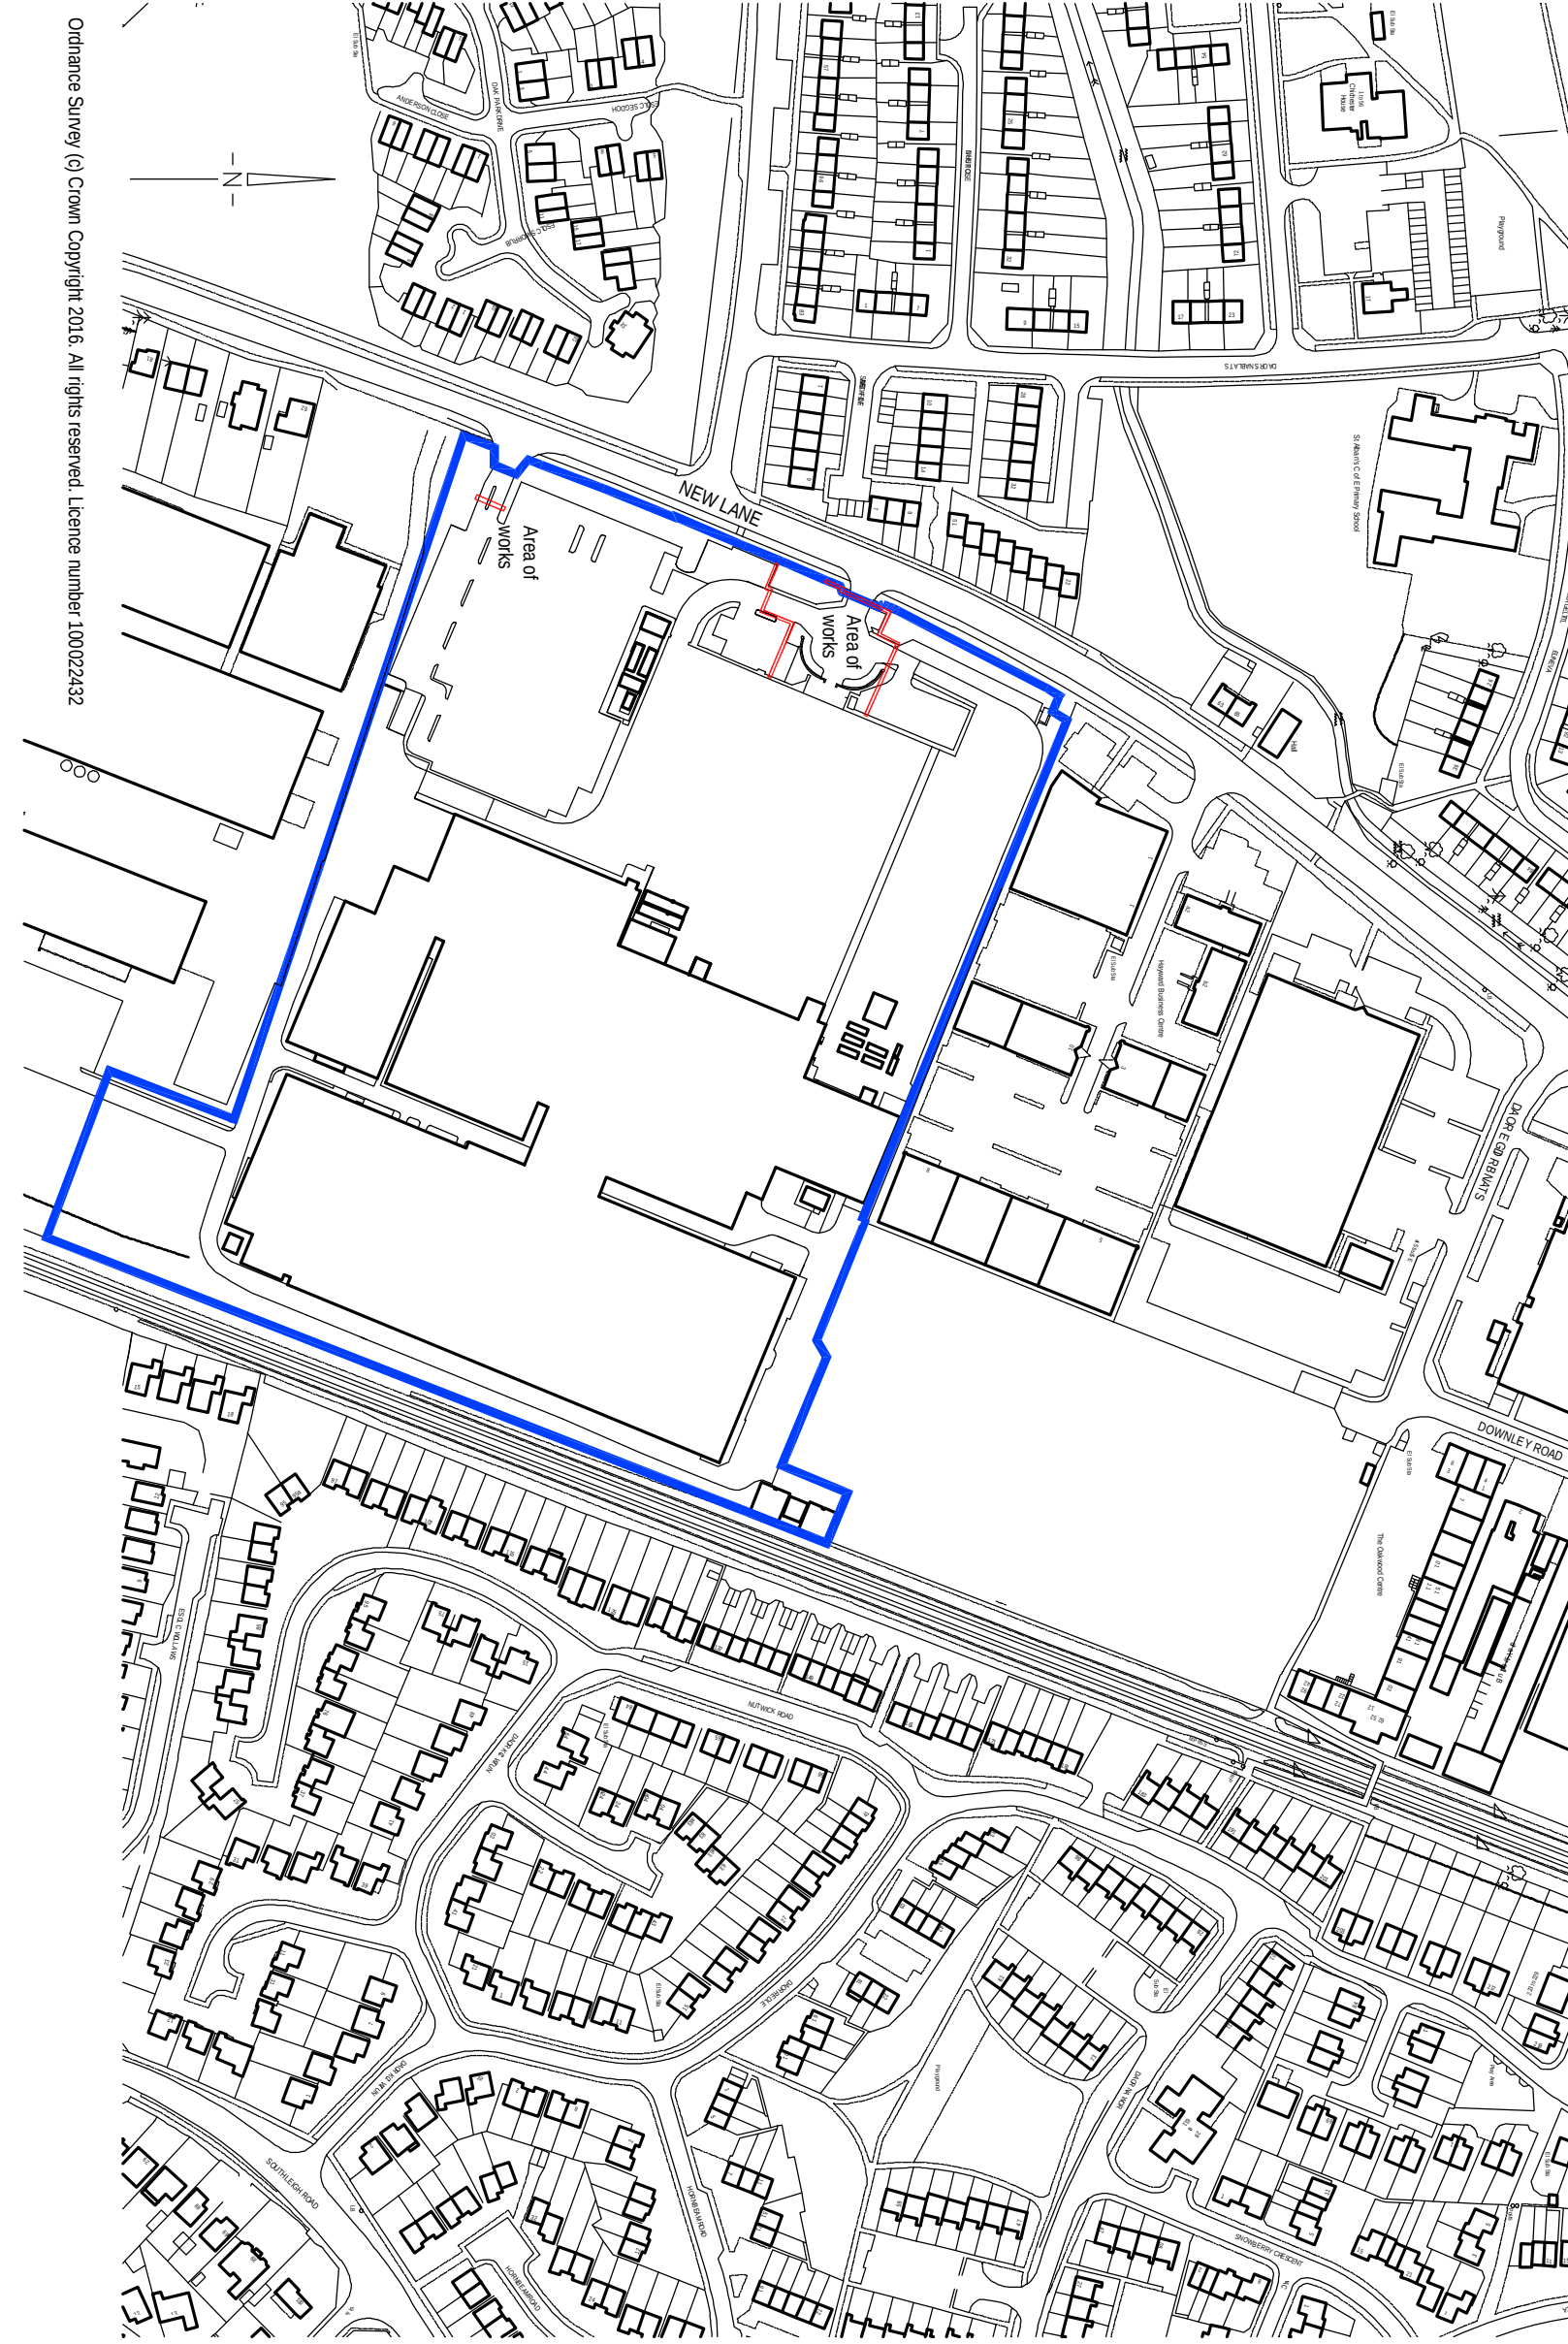

Online Survey (© Crown Copyright 2010. All rights reserved. Licence number 10002032)

|          |                                              |            |         |
|----------|----------------------------------------------|------------|---------|
| B        | Shrapnel removed from entrance               | 17/05/2019 | HE      |
| A        | Fence line modified as discussed with client | 09/01/19   | PSA     |
| Revision | and gate manufacturer                        | Date       | Initial |

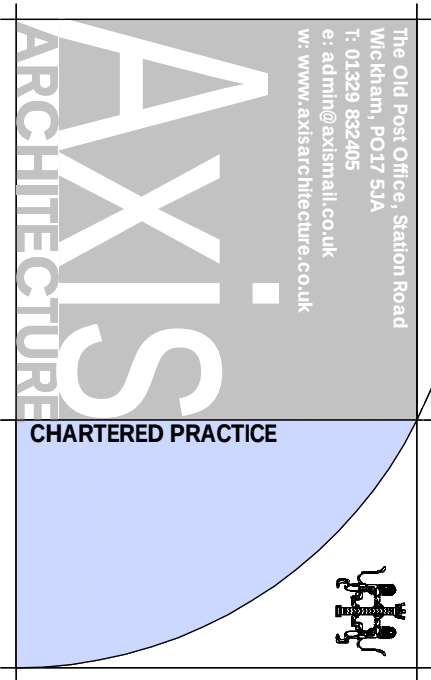

All drawings are to be checked on site and any discrepancies reported to the architect immediately. The architect is not responsible for any discrepancies or variations noted in the architect's drawings. This drawing is to be read in conjunction with all relevant consultation and/or specialist drawings/documents and any discrepancies or variations noted in the architect's drawings must, without the consent of the architect, be reported to the architect immediately.

**New Security Fencing at New Lane, Havant for Pfizer Biotech**

|                      |            |          |          |            |
|----------------------|------------|----------|----------|------------|
| Fence line proposals | Scale @ A1 | Drawn    | Checked  | Date       |
| VAR                  | PSA        | PSA      | PSA      | APRIL 2019 |
| 19-029-001           | 19-029-001 | Revision | Revision | B          |