


7 Highfield Avenue - 9262.16 - Location Plan

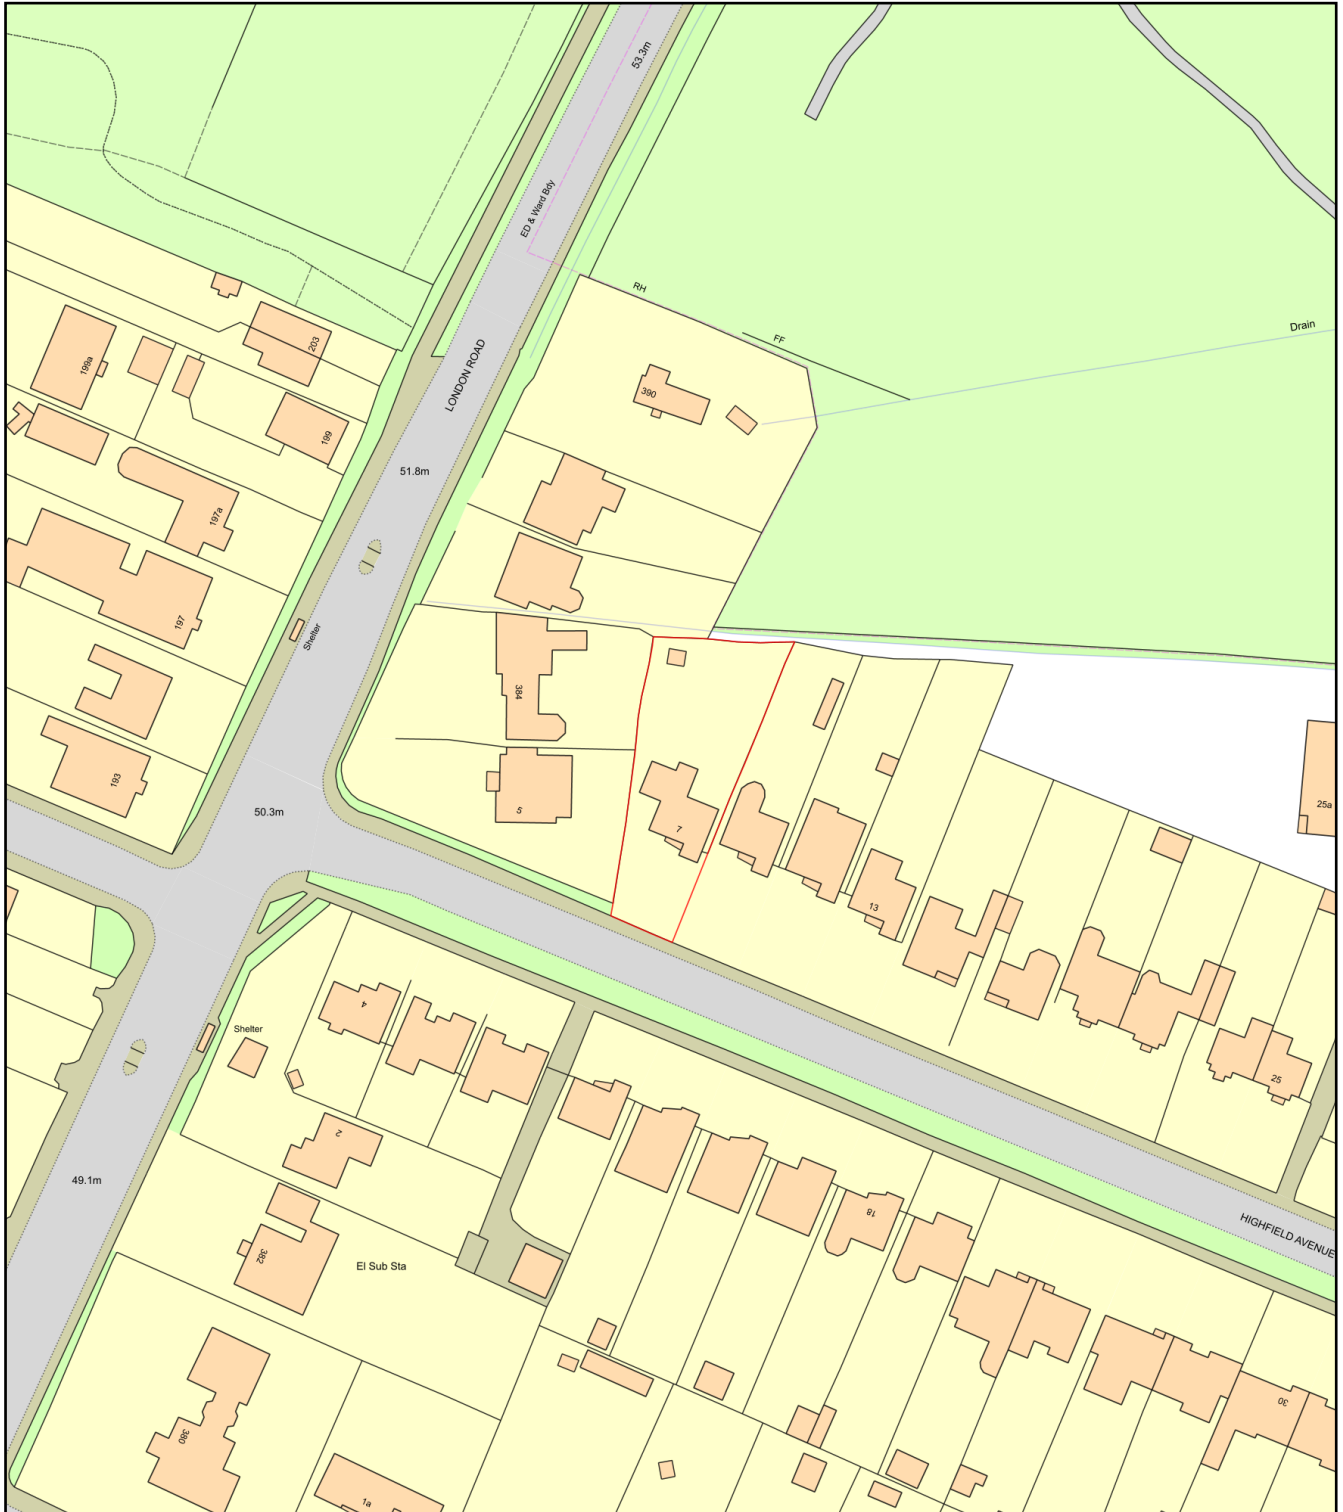

0 50
Metres



Plan Produced for: Ms C Freeman

Date Produced: 28 Jan 2019

Plan Number/Project ID: TQRQM19028142324251

Scale: 1:1250 @ A4