


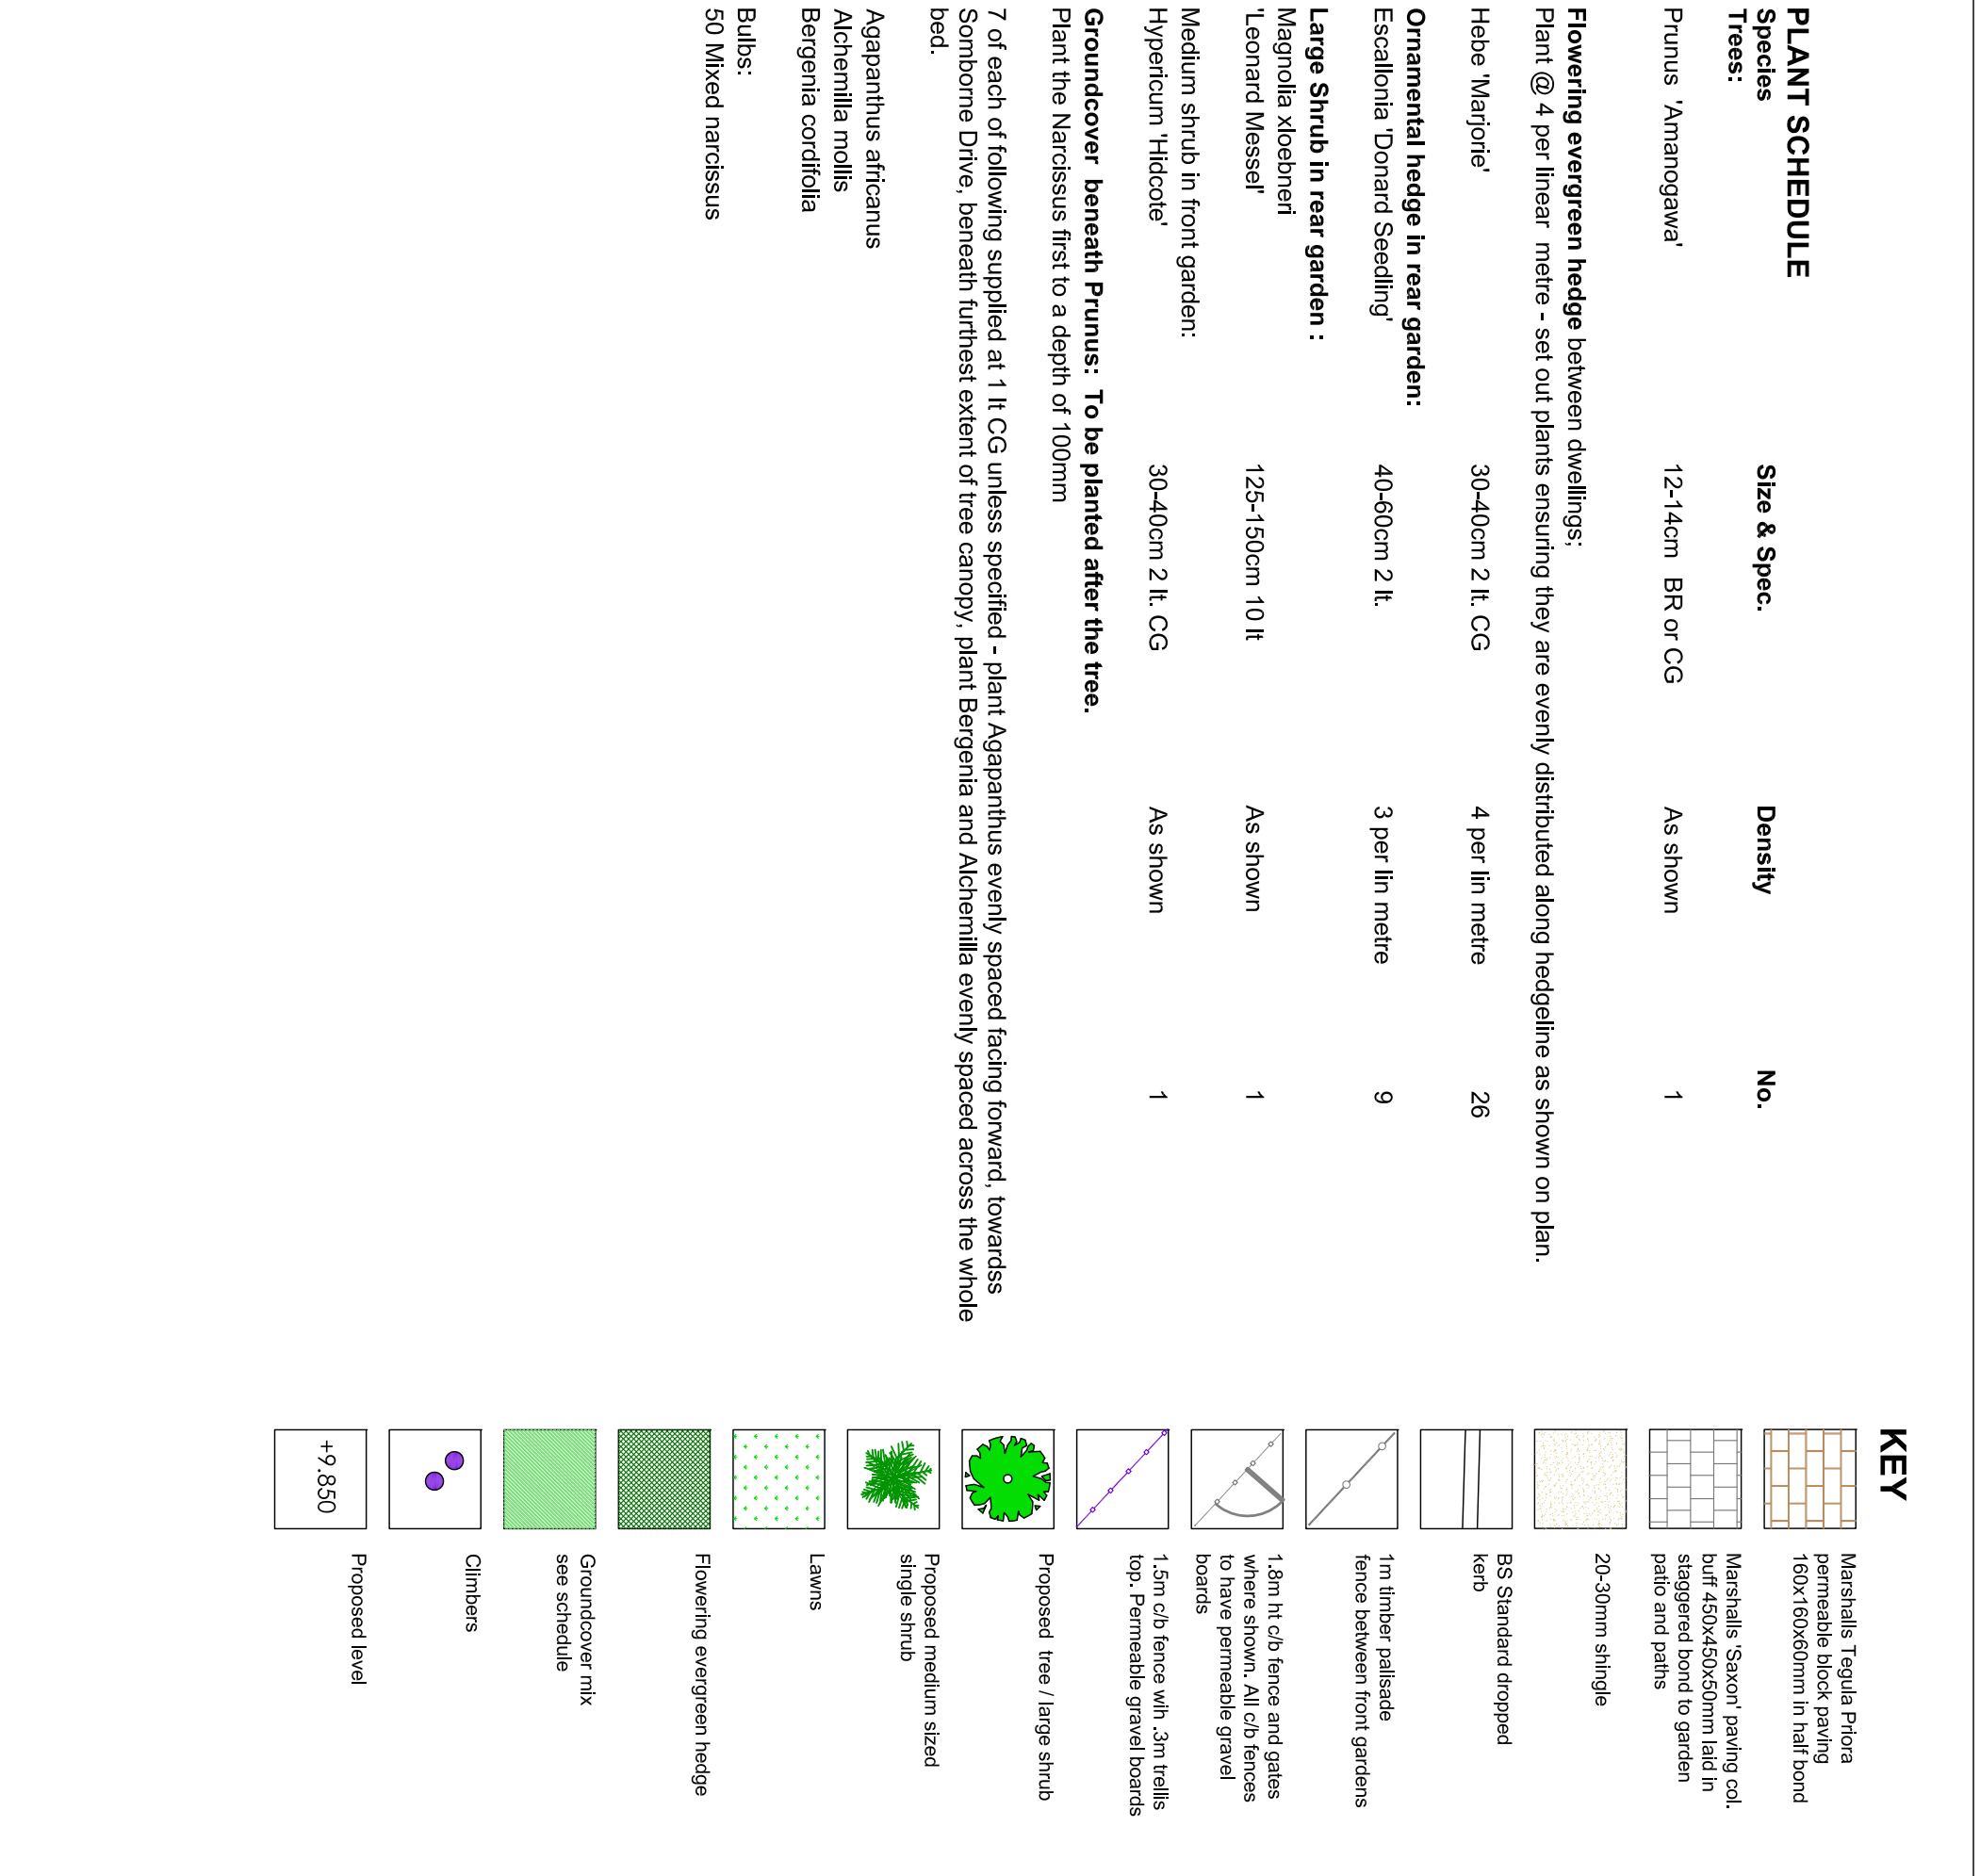

Compost mulch to be laid to a minimum depth of 50mm over all planting beds.

Cut back perennials in winter or early spring to within 100mm of ground level. Split herbaceous plants as necessary if they start to out compete each other. Allow bulb foliage to die back naturally.

with 300mm trellis - www.jacksons.co.uk or boarded gates to match fence.

7 of each of following supplied at 1 ft CG unless specified - plant Aapantinus evenly spaced facing forward, towards Somdome Drive, beneath furthest extent of tree canopy, plant Bergeria and Alchemilla evenly spaced across the whole bed.

24.06.2019