


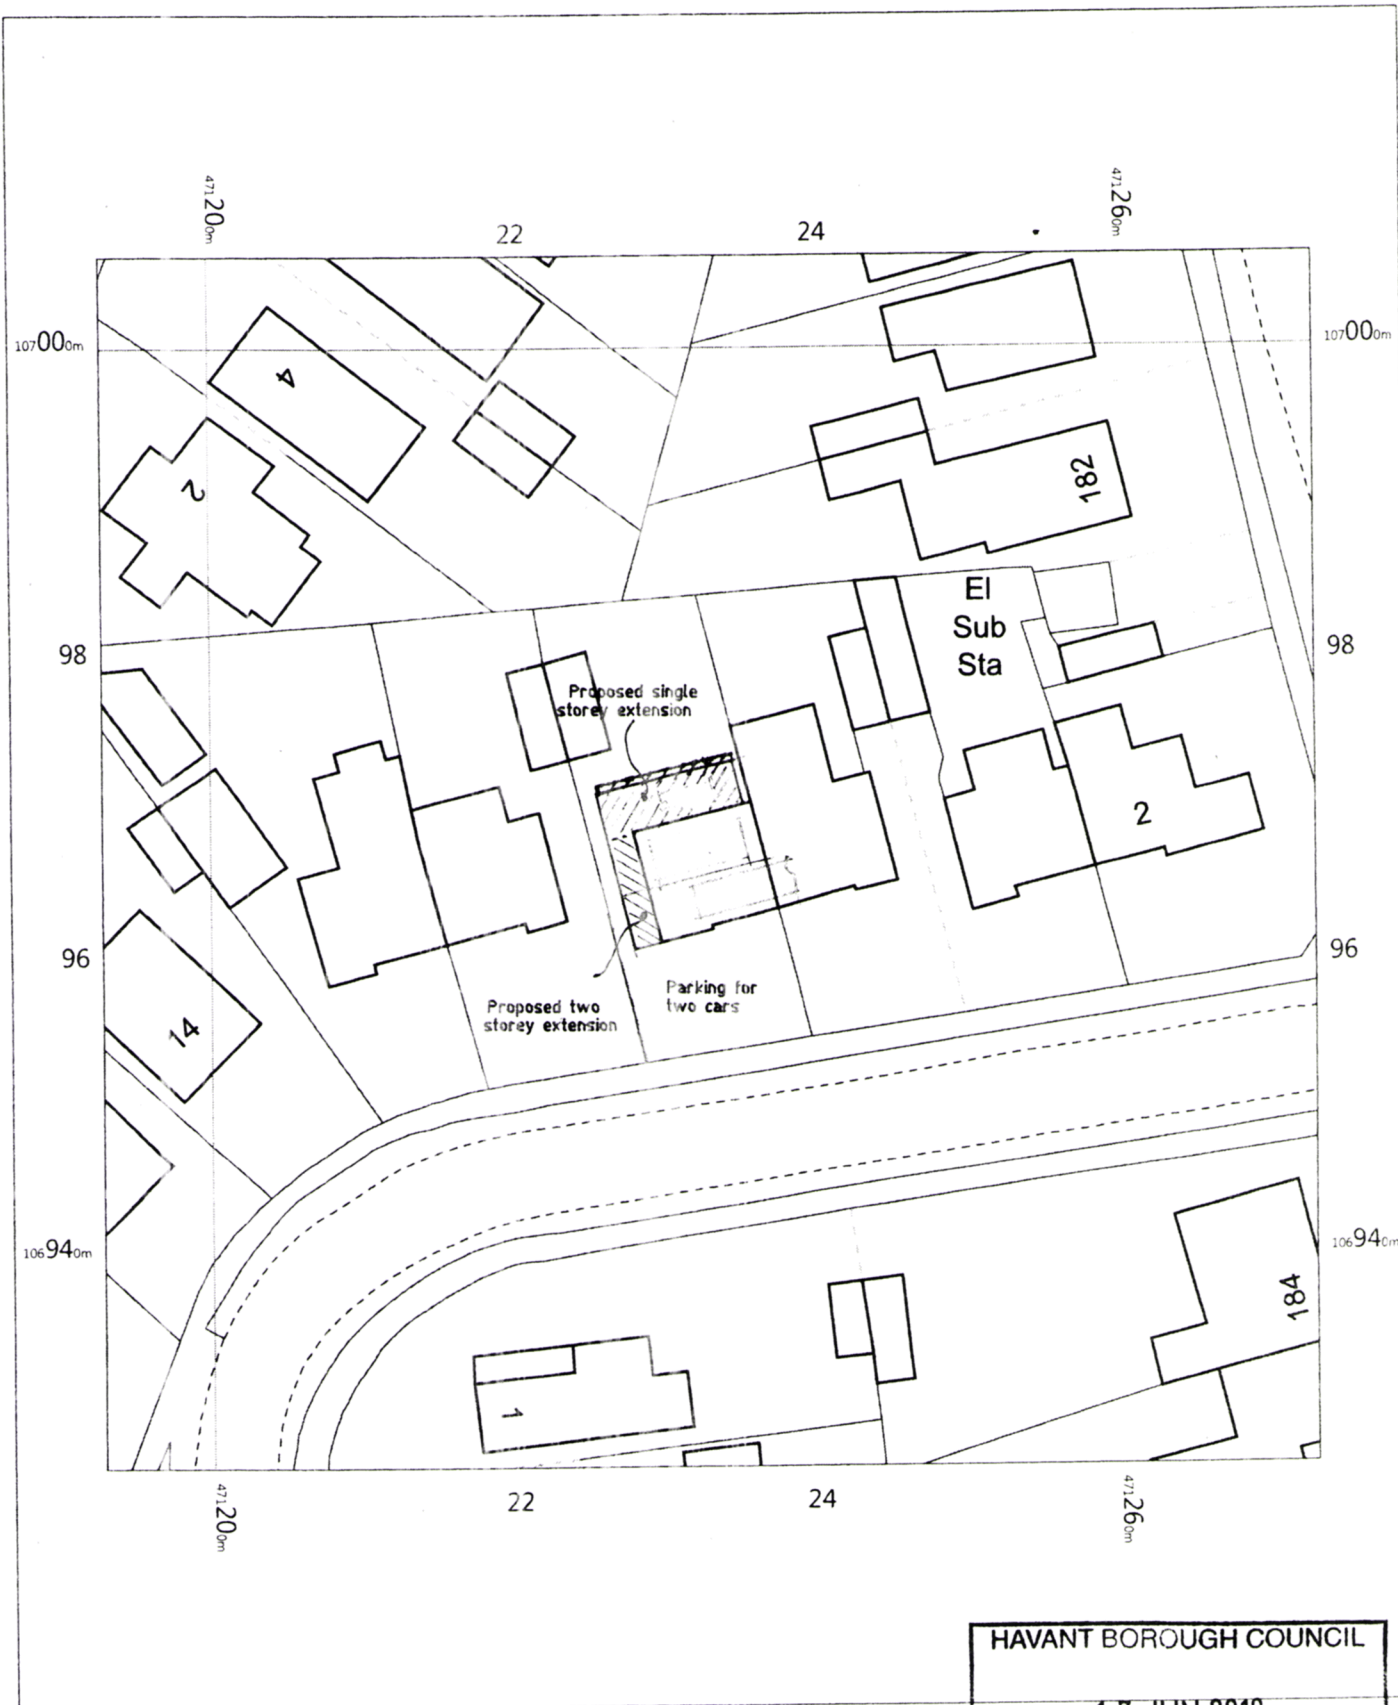

HAVANT BOROUGH COUNCIL

17 JUN 2019

N

8 TROSNANT ROAD
HAMPSHIRE
PO9 3BA

OS MasterMap 1250/2500/10000 scale
Friday, September 7, 2018, ID: BW1-00740303
www.blackwellmapping.co.uk

1:500 scale print at A4, Centre: 471233 E, 106966 N

©Crown Copyright Ordnance Survey. Licence no. 100041041



BLACKWELL'S
www.blackwellmapping.co.uk

TEL: 0114 268 7658
maps.sheffield@blackwell.co.uk