


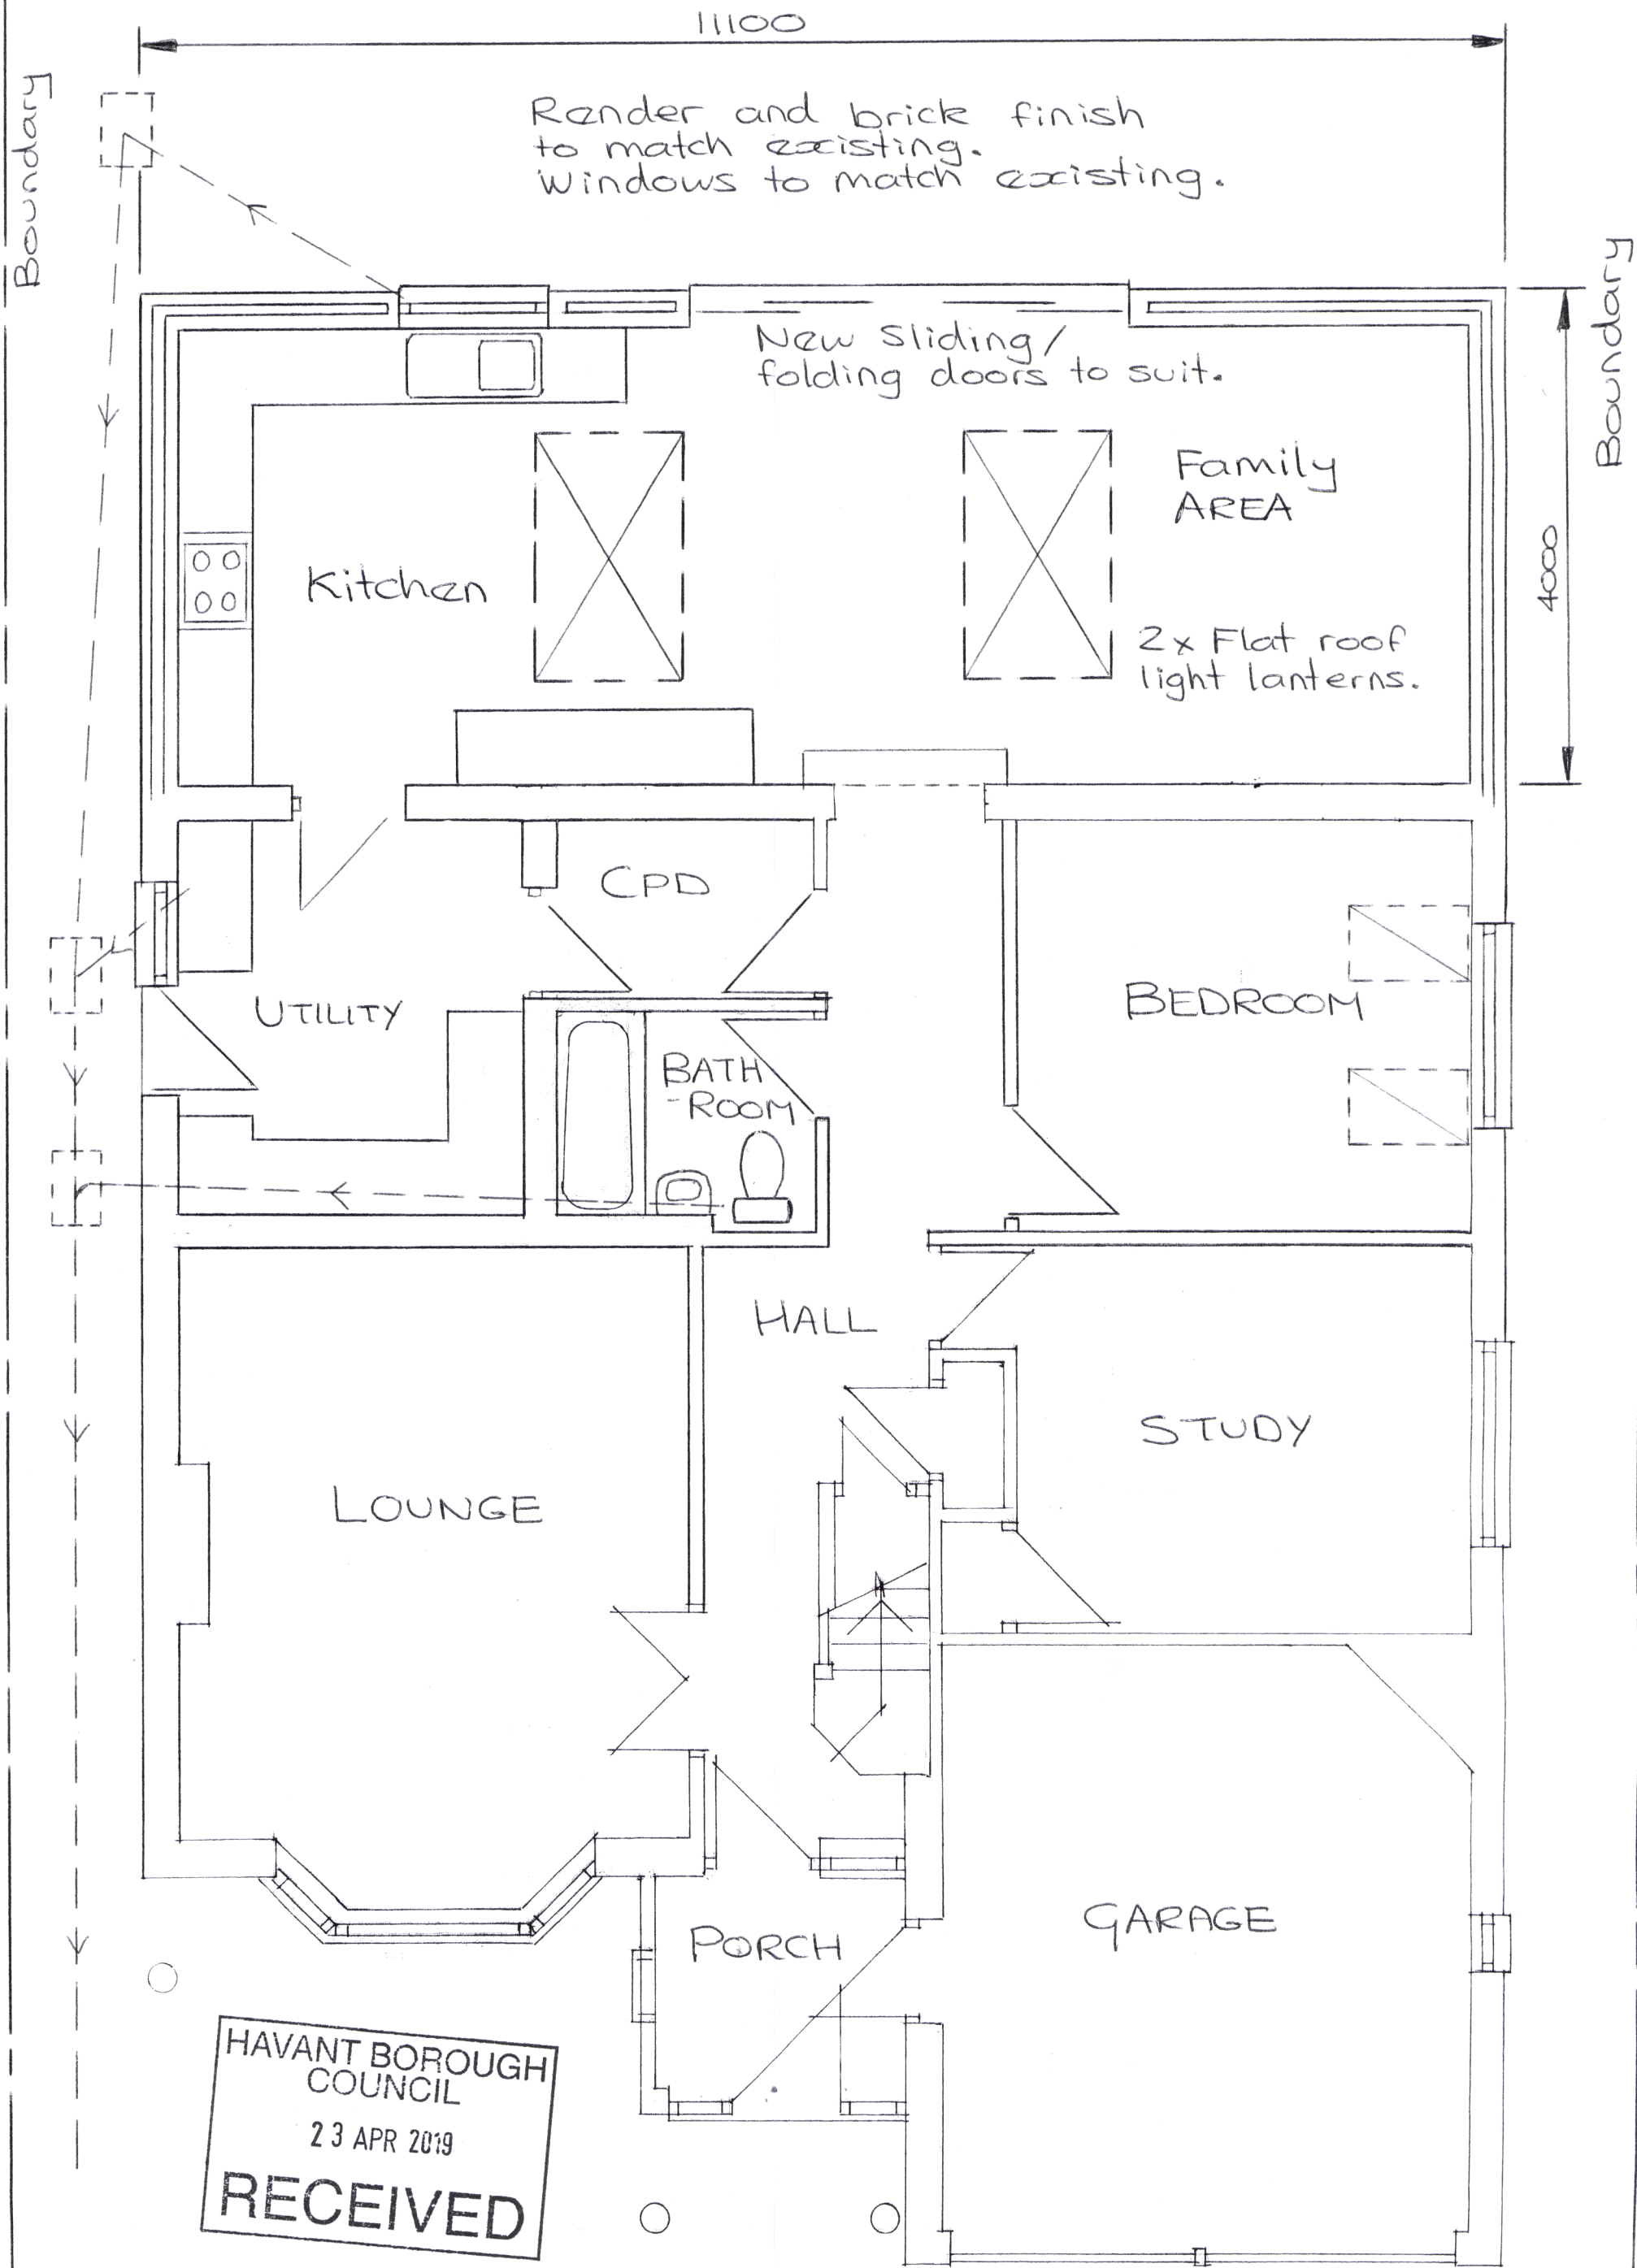

SAPPHIRE BUILDING CONSULTANTS | PROJECT: 37SHR | DRG: 04

37 STAKES HILL ROAD, WATERLOOVILLE, HAMPSHIRE, PO7 7LA

AS PROPOSED GROUND FLOOR PLAN

DG | MARCH 2019 | 1:50 | MR AND MRS R. SMITH