




GROUND FLOOR LAYOUT PLAN

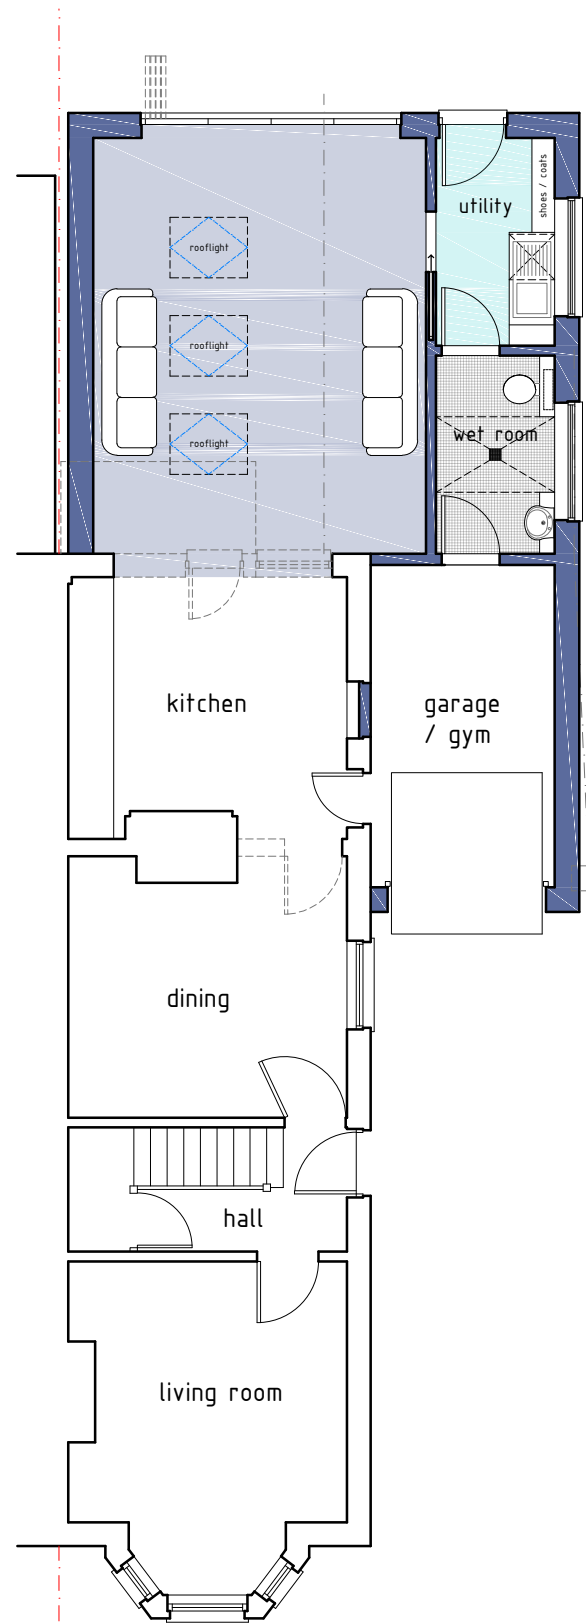


FIRST FLOOR LAYOUT PLAN

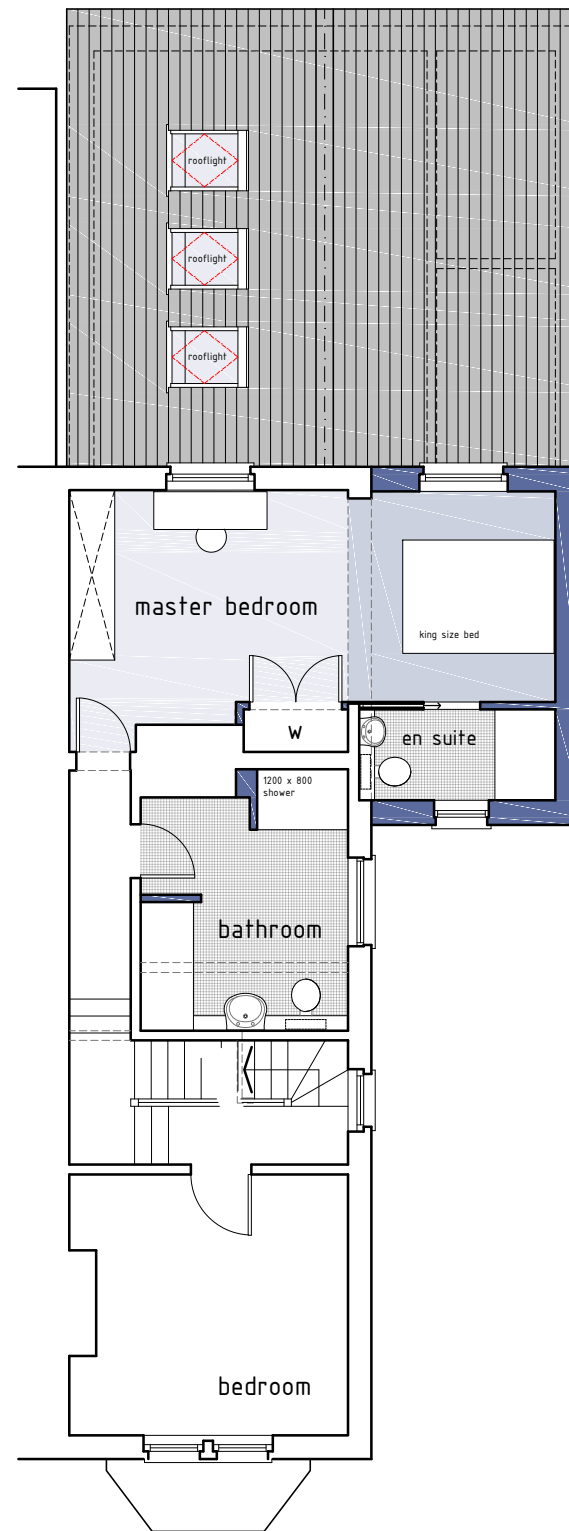

SECOND FLOOR LAYOUT PLAN

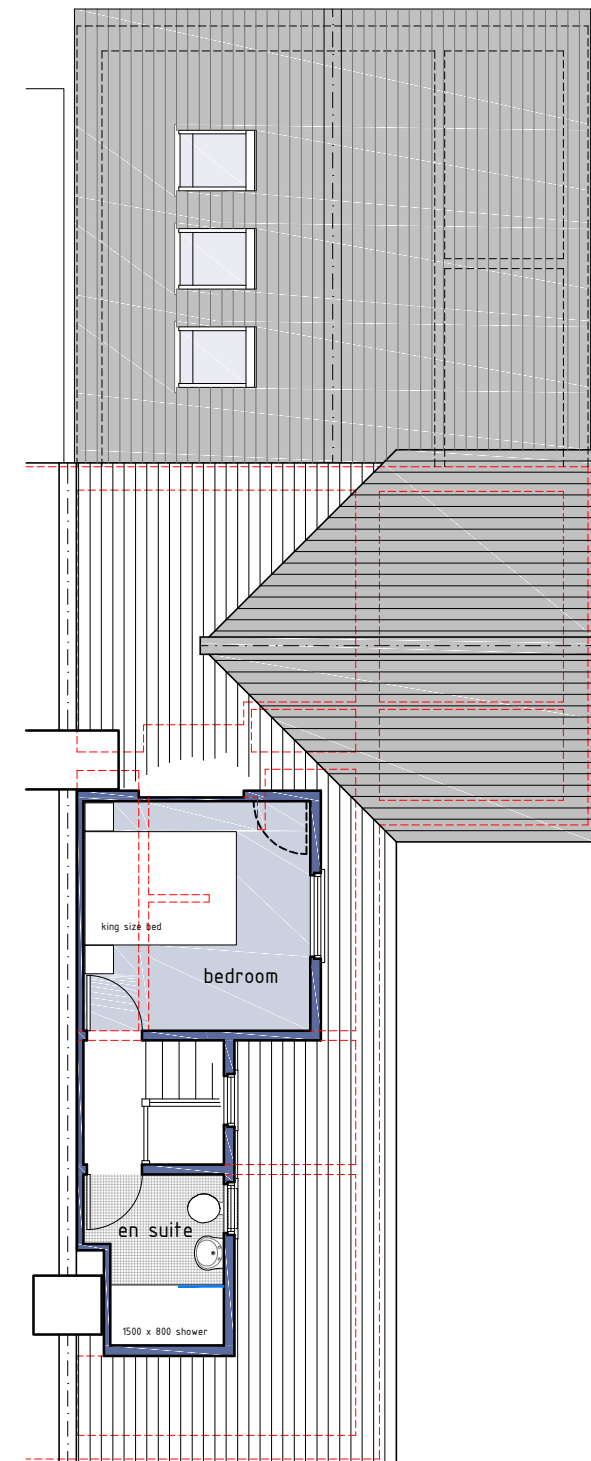

PROPOSED

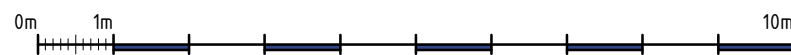

PROPOSED SIDE / REAR EXTENSIONS AND ROOF CONVERSION AT:
191 LONDON ROAD, COWPLAIN, WATERLOOVILLE PO8 8ER

Project no: 190601
Date: 01/07/2019

Drawing no: 04
Scale: 1/100

GORDON@GDBTECHNICALARCHITECTURE.CO.UK
07875 108380

GDB TECHNICAL ARCHITECTURE