




South (side) elevation
1 : 100




West (rear) elevation
1 : 100




North (side) elevation
1 : 100

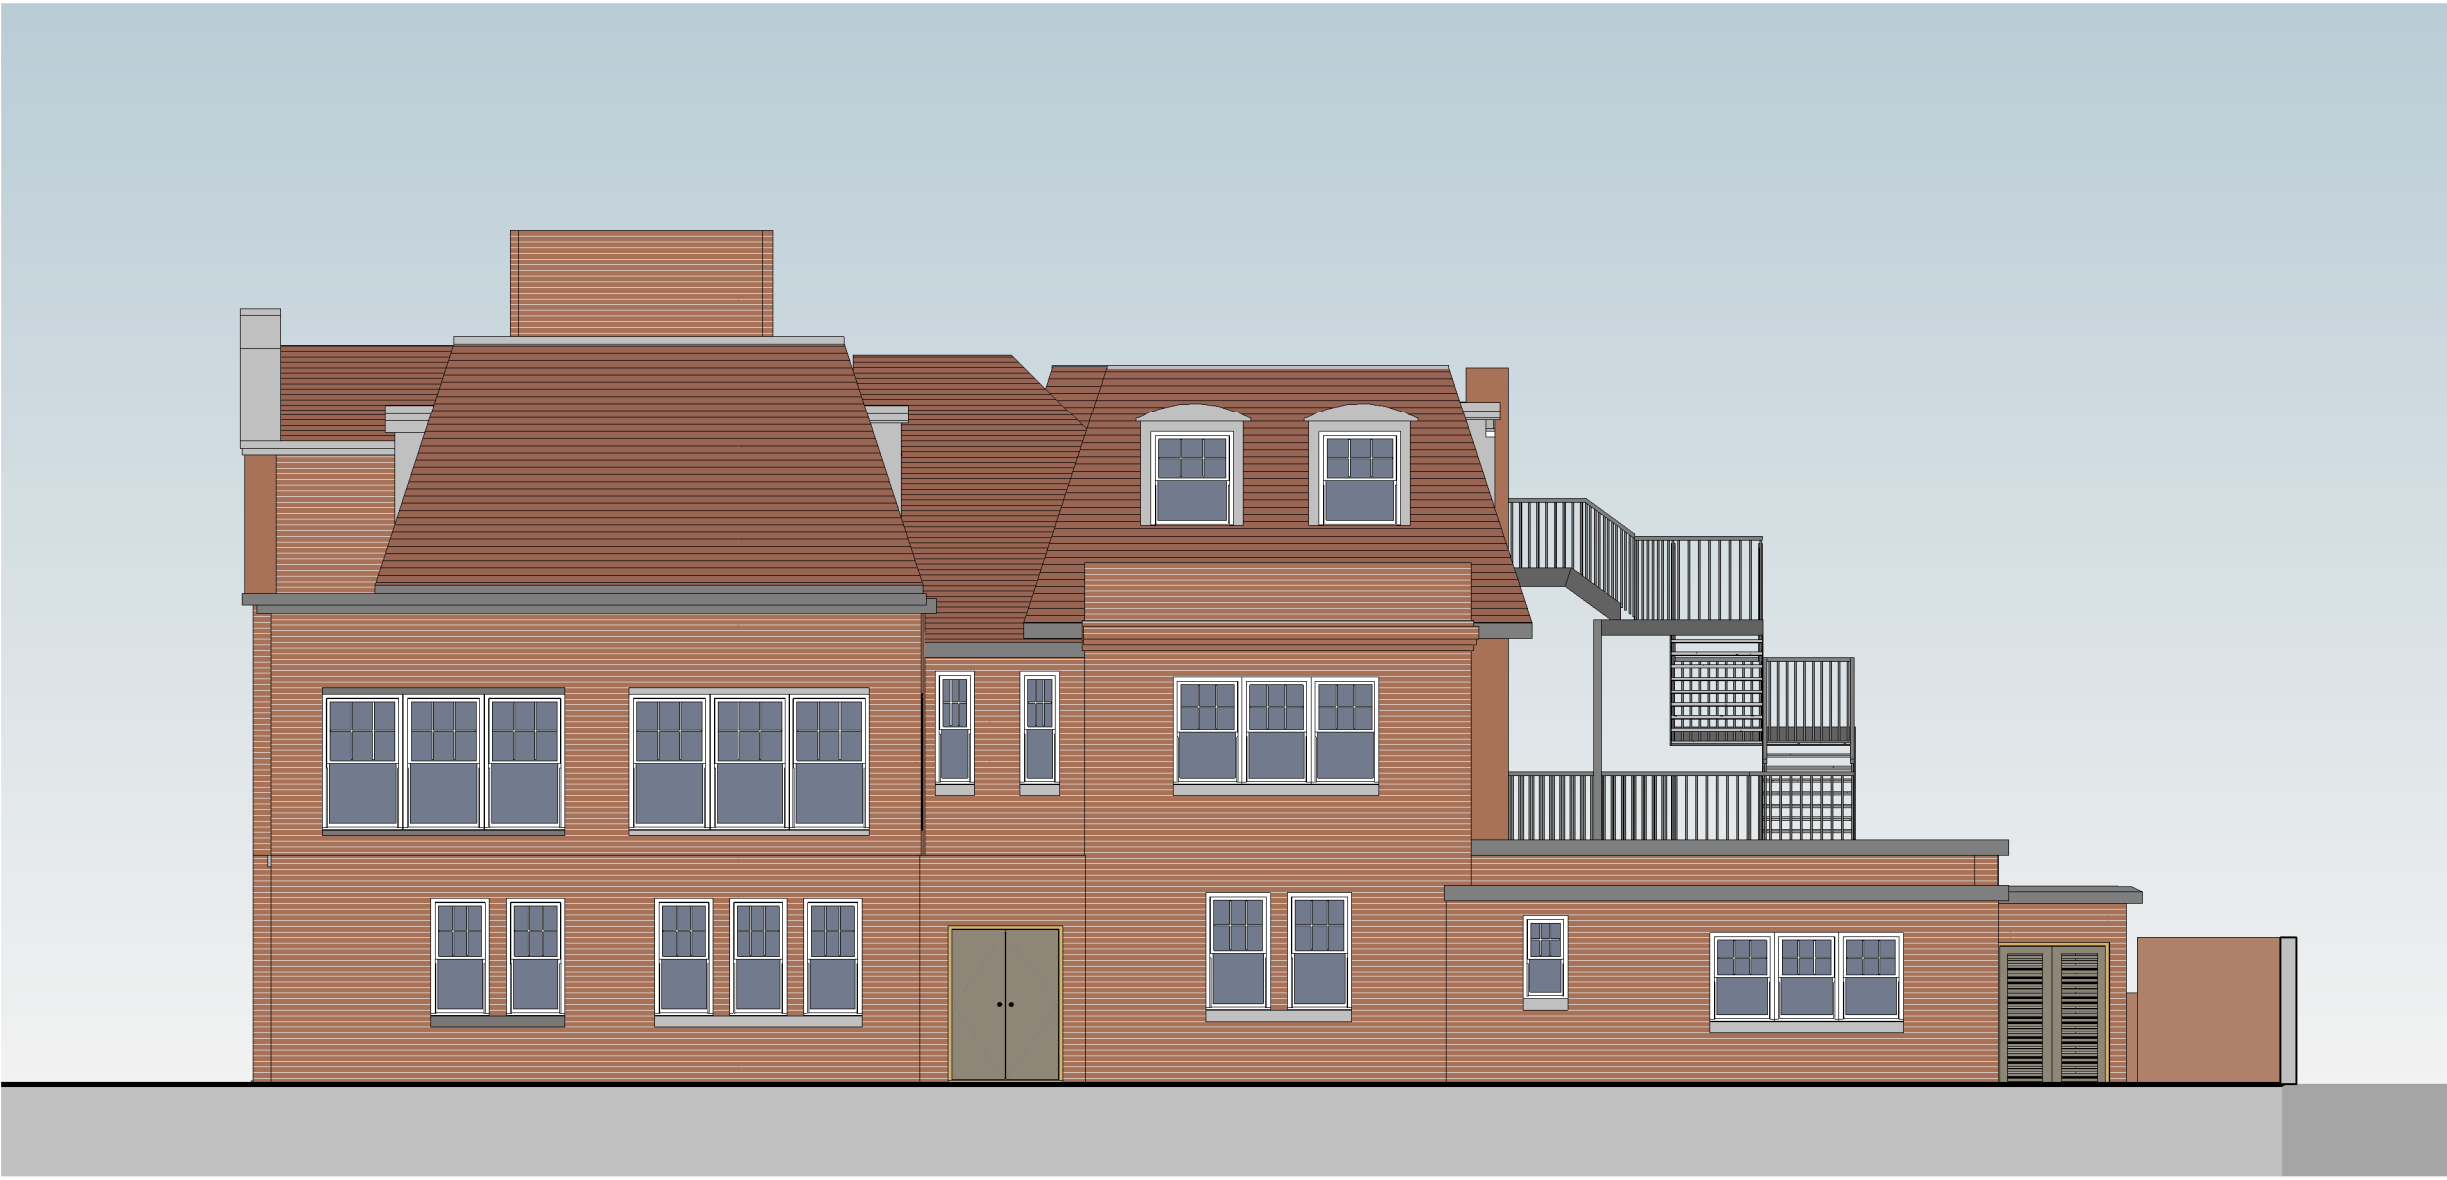

East (front) elevation
1 : 100

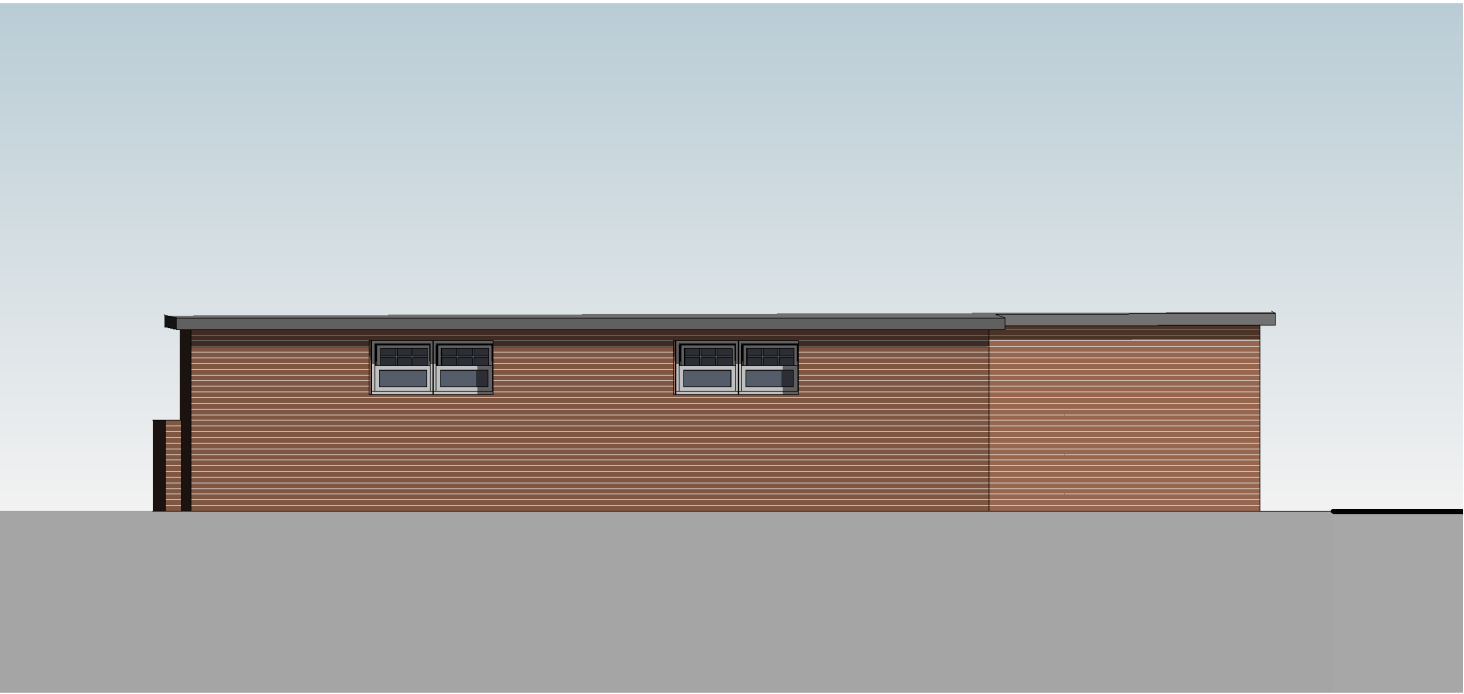

West (rear) elevation - back building
1 : 100

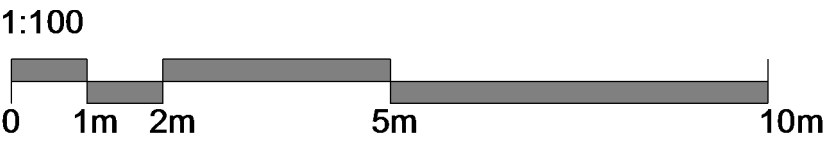

client	Emsworth Surgery		
project	refurbishment of VCH, Emsworth		
title	existing elevations		
scale	1 : 100	paper	drawn checked
		A1	KB GJ
date	20/12/18	job no.	rev. no.
		38105	255 A
file: >38105 - Emsworth College Hospital>dwg>03 Planning>010 VCH refurb - elevation ss west.rvt			