
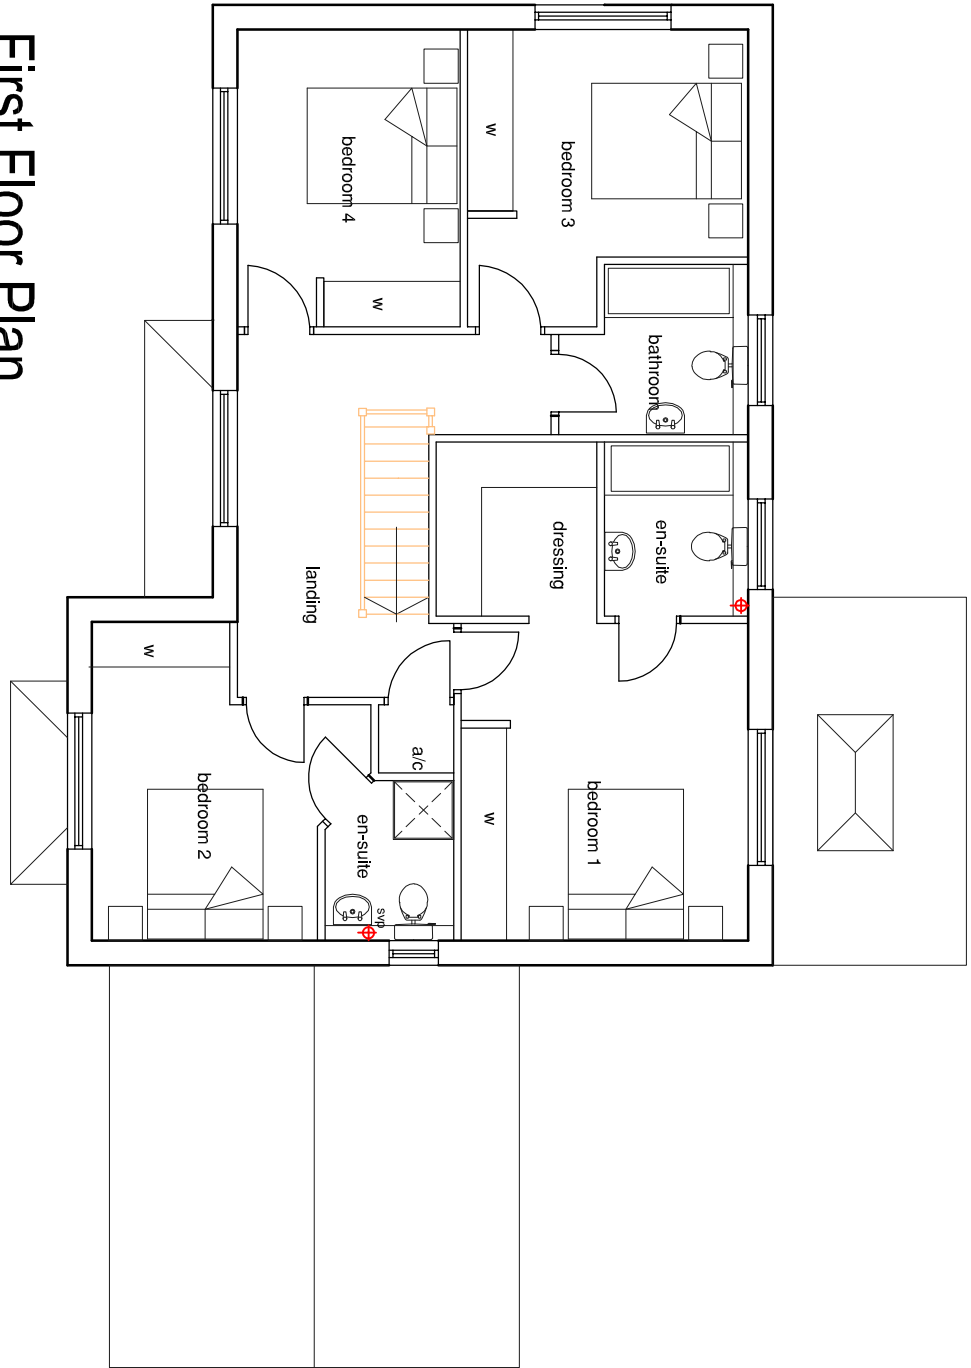
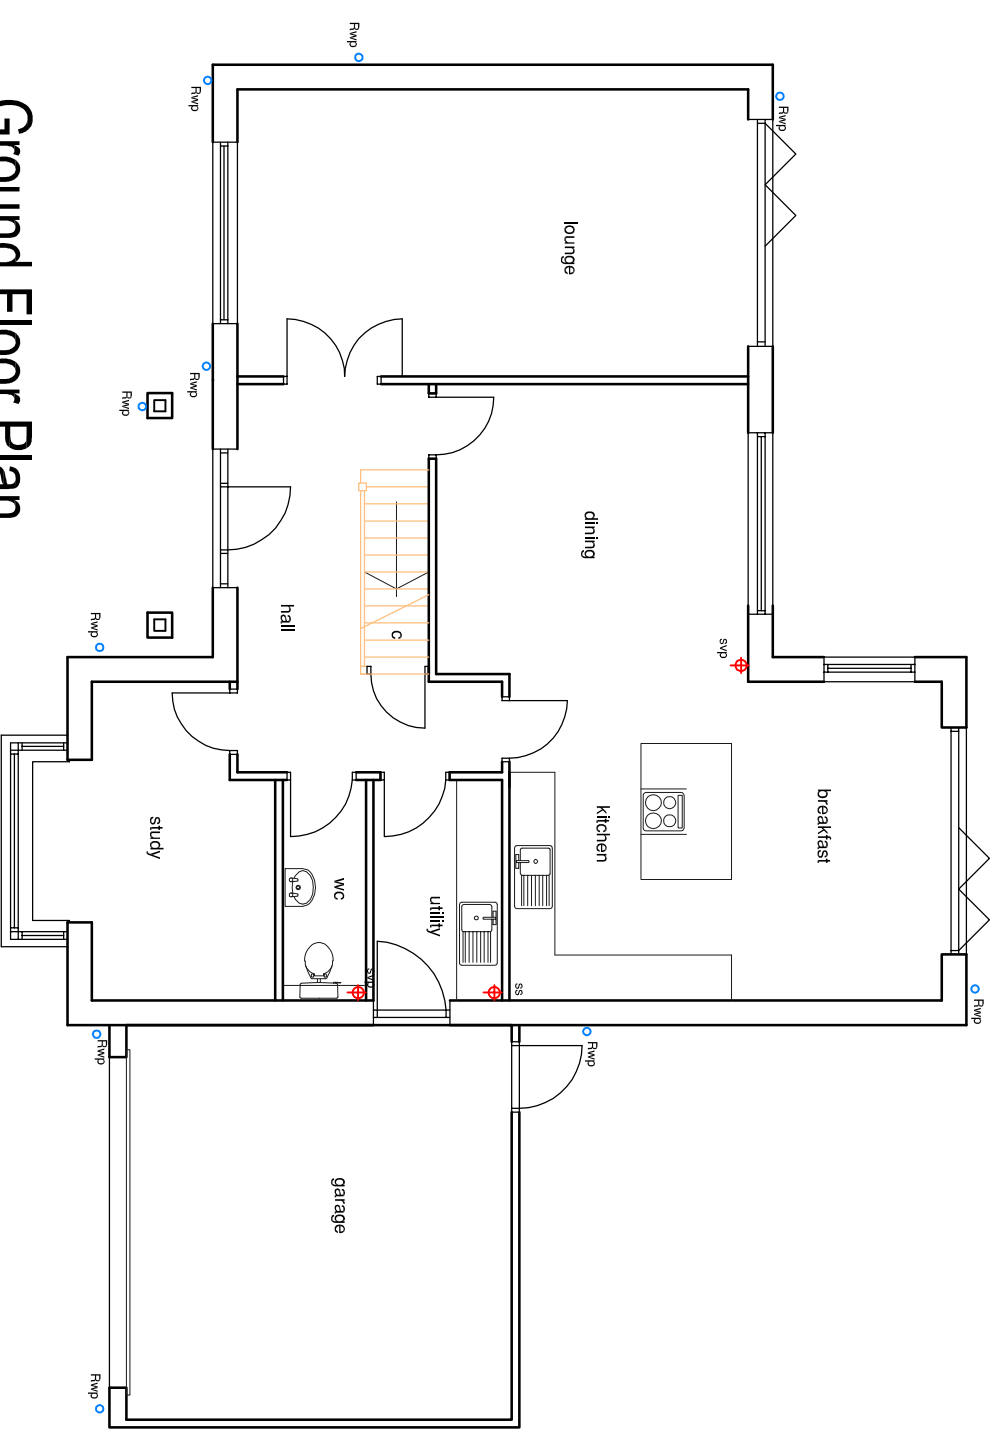
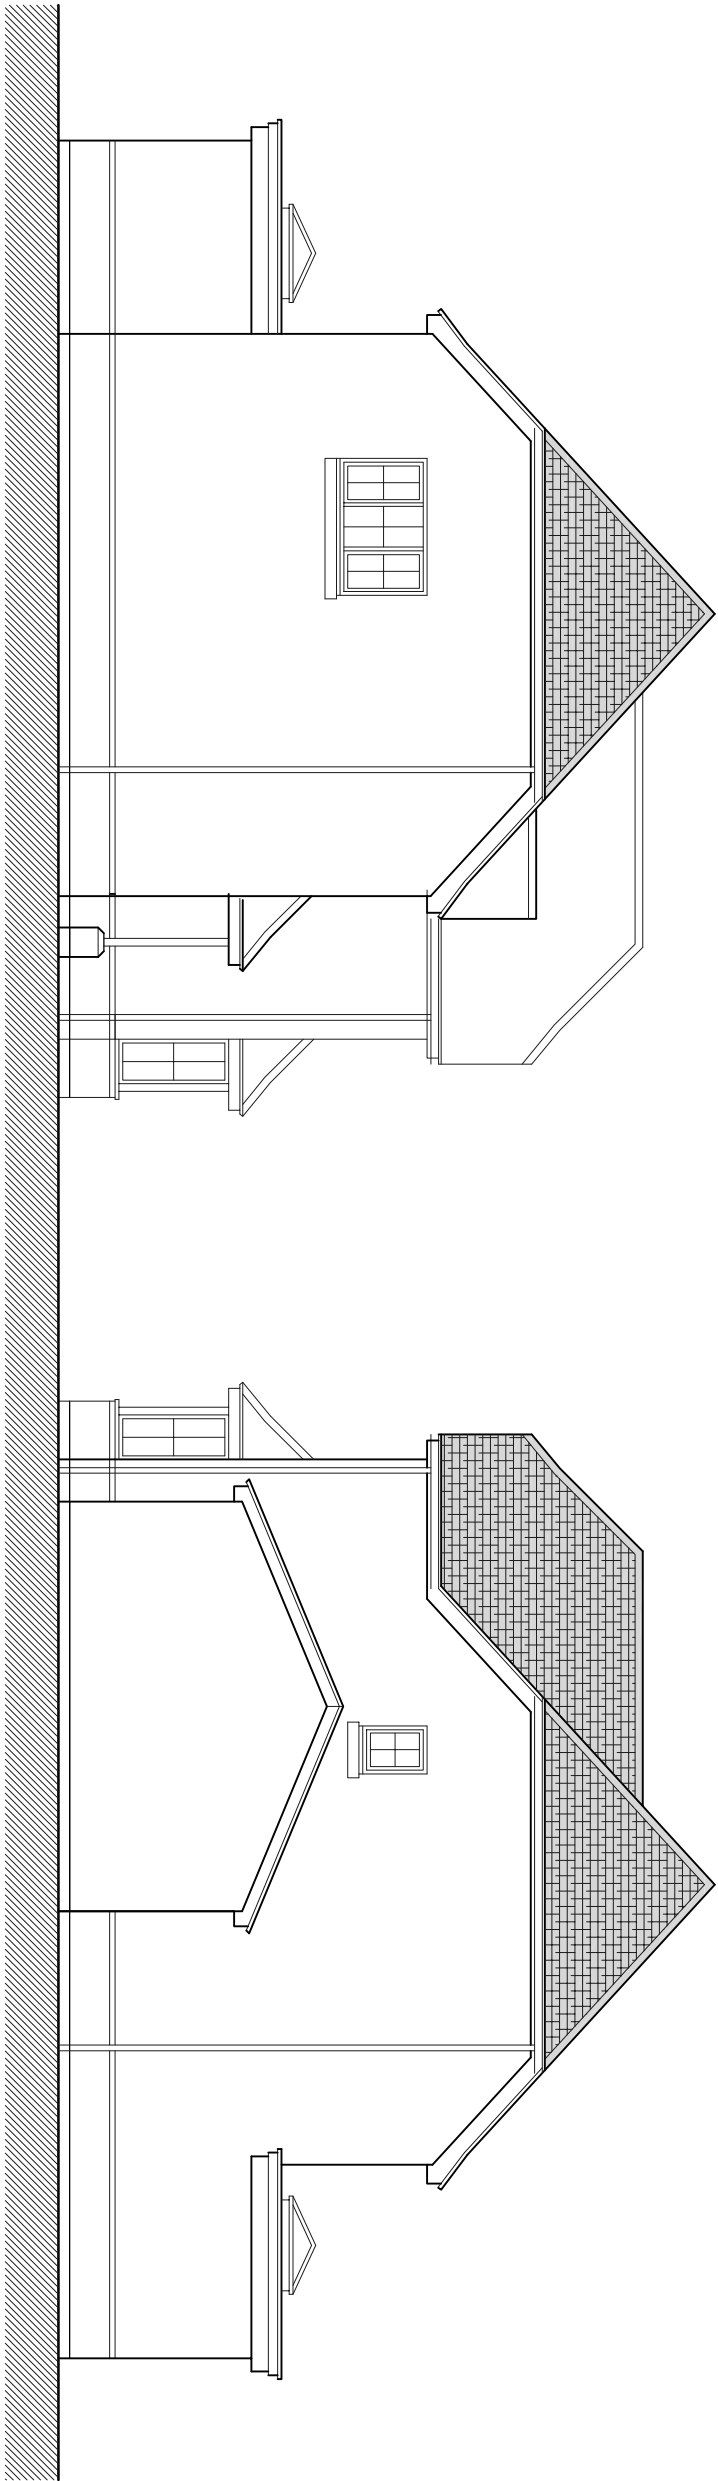


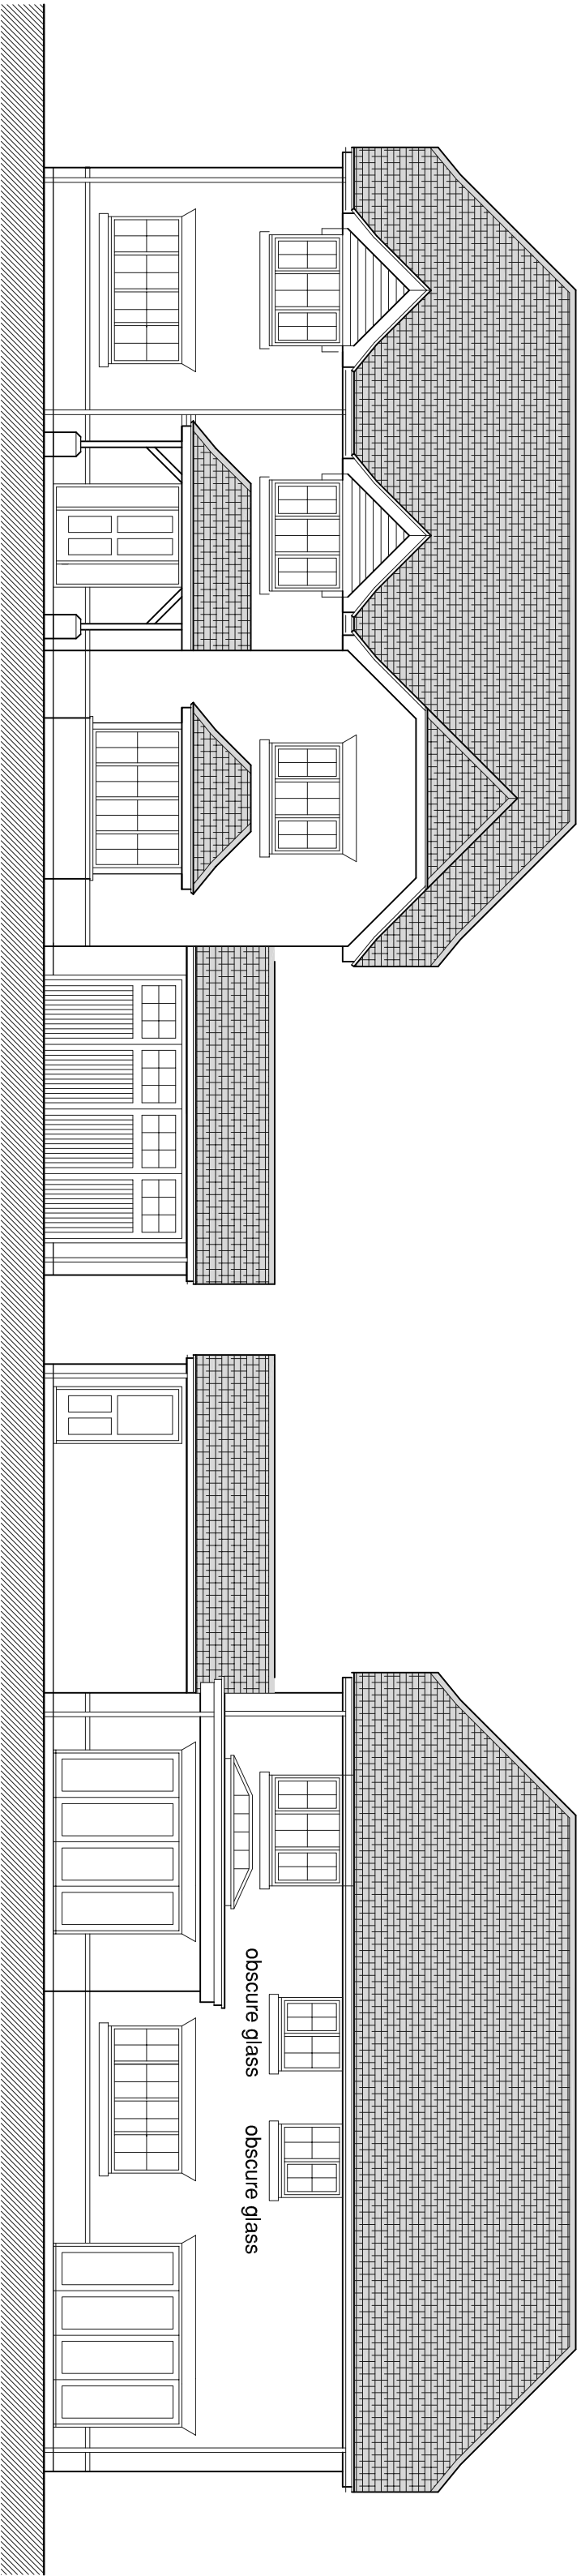

|     |                                             |    |             |            |  |
|-----|---------------------------------------------|----|-------------|------------|--|
|     |                                             |    |             |            |  |
|     |                                             |    |             |            |  |
|     |                                             |    |             |            |  |
|     |                                             |    |             |            |  |
| D   | Layout revised, garage roof pitch reduced   | mw | 07.01.19    |            |  |
| C   | Change attached CP plan revised             | mw | 04.01.19    |            |  |
| B   | Roof revised                                | mw | 22.11.18    |            |  |
| A   | Bed 1 window repositioned to side elevation | mw | 18.06.18    | CHK / Date |  |
| -   | Original issue                              |    |             |            |  |
| Rev |                                             |    | Draw / Date | CHK / Date |  |

This drawing is copyright and must not be disclosed to third parties without permission  
Scaled dimensions are not to be used for construction

4 Queensgate  
Queens Road  
Fareham  
Hampshire  
PO16 0NW

Tel: 01329 288911  
Fax: 01329 221913  
E-mail: admin@m2architecture.com

m2  
architecture  
architectural technologist

PROJECT  
Proposed Development on Land at  
Southmere Farm  
Langstone Road, Havant

CLIENT  
Knightsgate UK Ltd  
DRAWING TITLE  
Plans, Elevations  
Plot 3

PROJECT NO. DRAWING NO. REV. SCALE  
18022 203 D 1:100