



NOTES:
This drawing has been produced solely for PLANNING/DESIGN.
Do not Scale from this Drawing except for planning purposes.
Any drainage shown is presumed and to be checked on site
before commencement of works.
This drawing is the copyright of MF Designs Ltd.

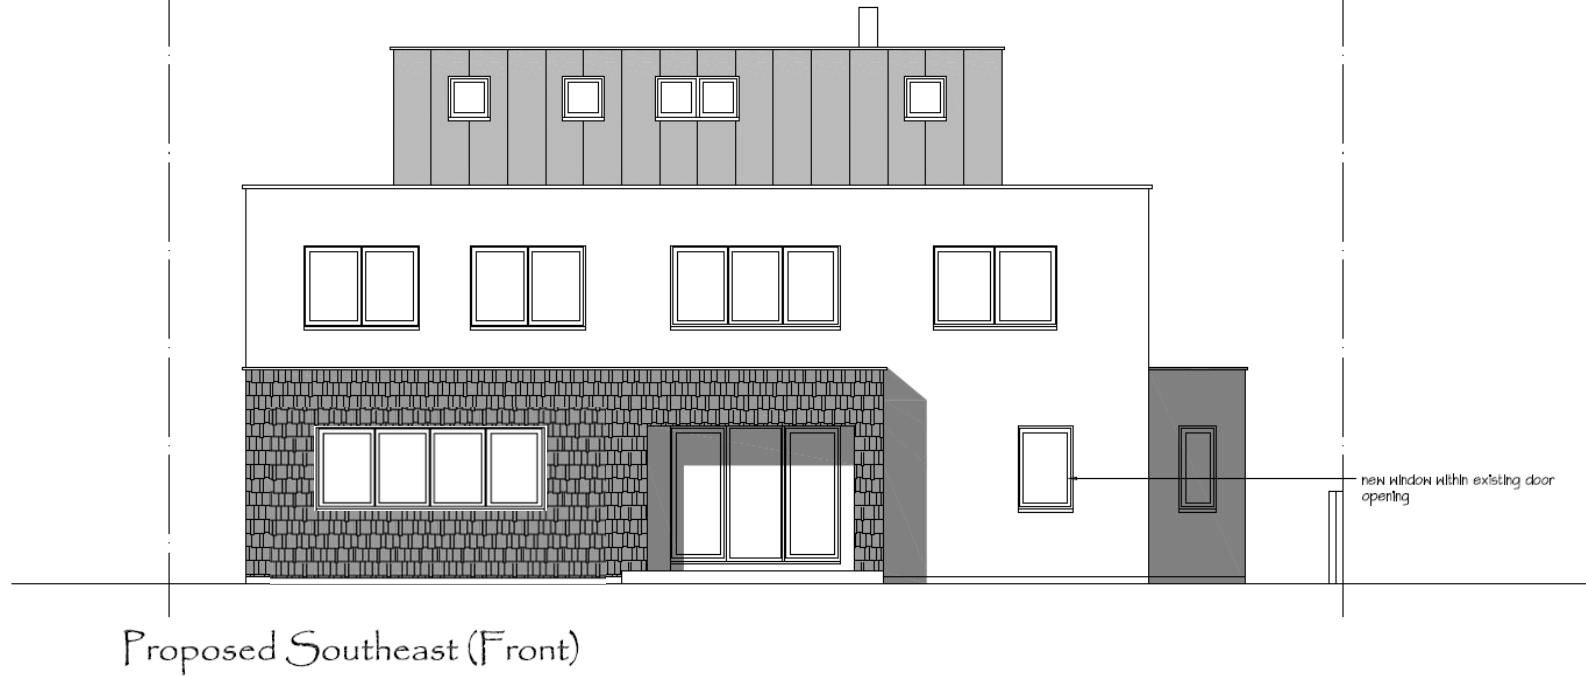

Proposed Southeast (Front)

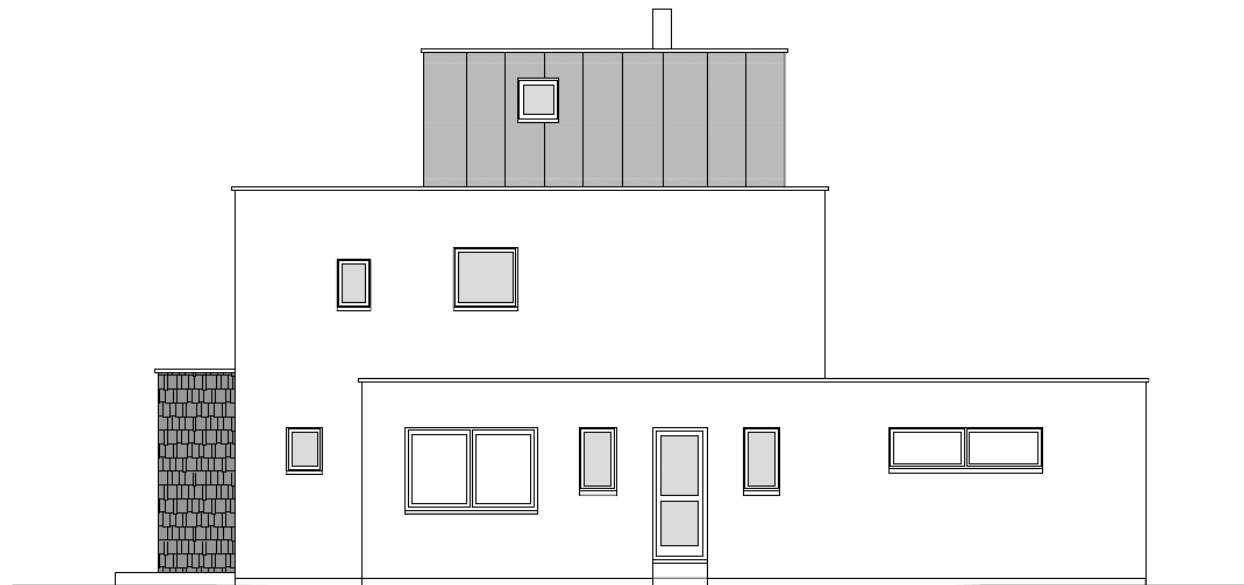

Proposed Northeast (no change to approved plans)

EXTENSION & ALTERATIONS - 23 North Shore Road, Hayling Island.

A: 03/07/2019 - non-material amendment application with revised fenestration as indicated

mf designs ltd



Chartered Architects

36 Grove Road • Havant • Hampshire • PO9 1AR t/f 02392 470967
Director: Martin Farrer RIBA • Co Registration No.4507379 e admin@mfdesigns.org.uk

Date: December 2018 Job No: 3212
Scale: 1:100 Drg No: P_02 A