


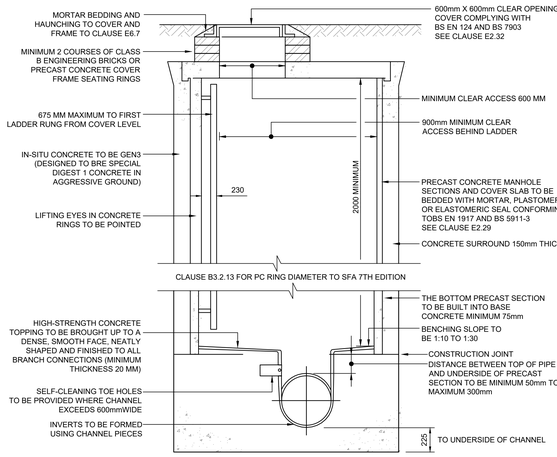


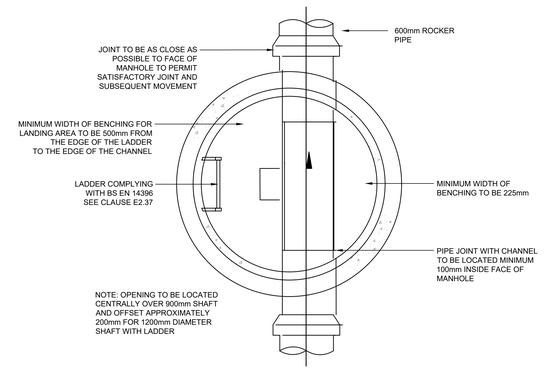

TYPICAL MANHOLE DETAIL - TYPE 1B
DEPTH FROM COVER LEVEL TO SOFFIT 3m TO 6m


SCALE 1:20

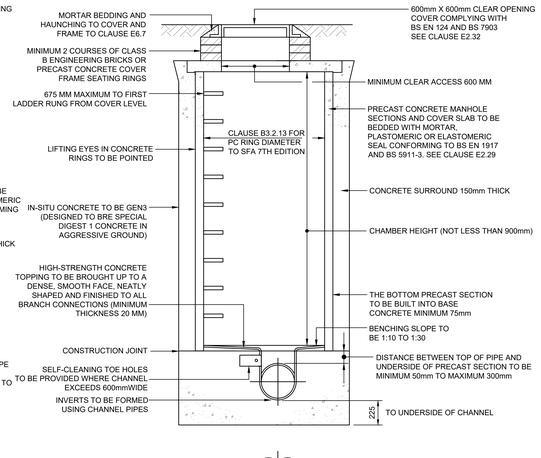


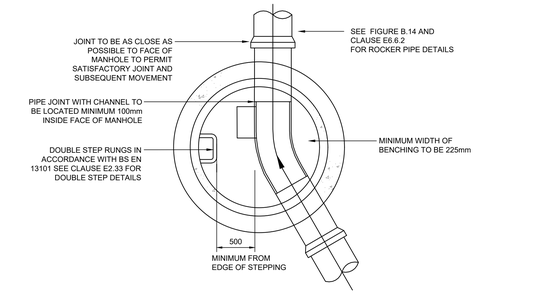

TYPICAL MANHOLE DETAIL - TYPE 2
MAXIMUM DEPTH FROM COVER LEVEL TO SOFFIT 3m


SCALE 1:20

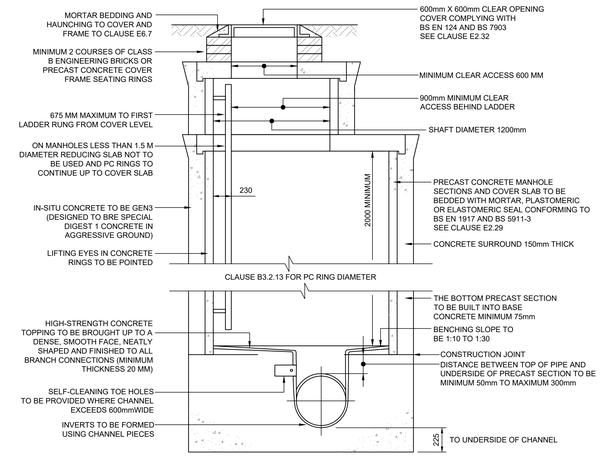

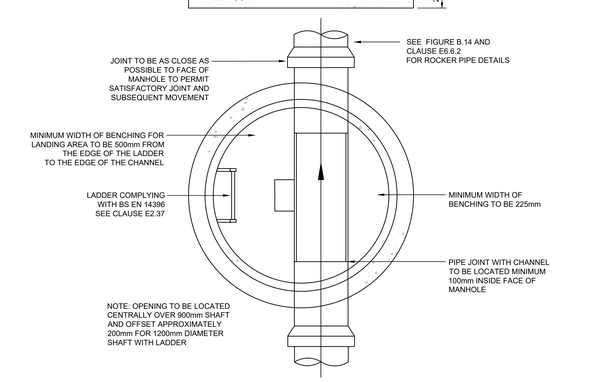


TYPICAL MANHOLE DETAIL - TYPE 1A
DEPTH FROM COVER LEVEL TO SOFFIT 3m TO 6m

SCALE 1:20

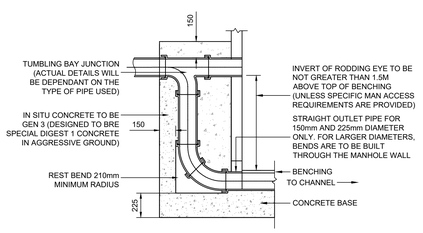


TYPICAL EXTERNAL VERTICAL BACKDROP DETAIL

SCALE 1:20

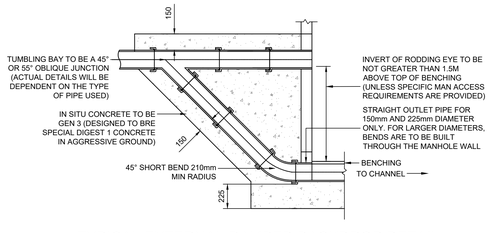


TYPICAL EXTERNAL RAMPED BACKDROP DETAIL

SCALE 1:20

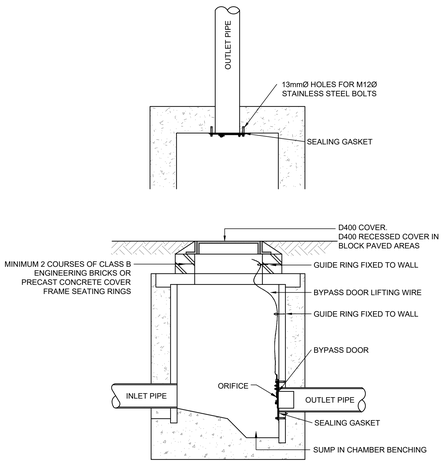

TYPICAL FLOW CONTROL CHAMBER
WITH ACO Q-PLATE ORIFICE PLATE

SCALE 1:20

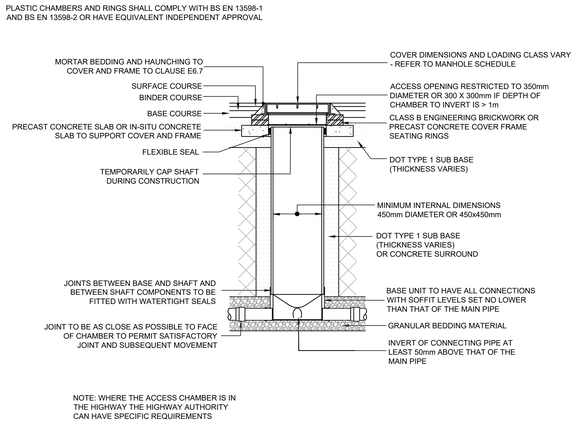

TYPICAL INSPECTION CHAMBER DETAIL - TYPE 3 (FLEXIBLE MATERIAL DETAIL)
MAXIMUM DEPTH FROM COVER LEVEL TO SOFFIT 3m

SCALE 1:20

1012052 | A0

Based on.
Architects Drg No.
Structural Drg No.
Survey Drg No.
Other Drg No.
Other Drg No.

Notes

1. THIS DRAWING SHALL BE READ IN CONJUNCTION WITH ALL RELEVANT ARCHITECTURAL, STRUCTURAL AND ENGINEERING SERVICES DRAWINGS, SPECIFICATIONS, SCHEDULES AND PROJECT SPECIFIC DOCUMENTS.
2. ALL DIMENSIONS IN mm UNLESS OTHERWISE STATED.
3. DO NOT SCALE FROM THIS DRAWING.

Issue	Date	Description	By	Chkd	Verfd
P1	27/04/18	UPDATED FOR TENDER	SJ	SP	SP
-	04/03/18	ISSUED FOR TENDER	SJ	SP	SP

Project
SAXON FIELDS
HAVANT ROAD, EMSWORTH

Client
BARRATS HOME

Architect
COOPER BAILLIE

Title
DRAINAGE DETAILS
SHEET 1 OF 4

Drawing No.	Drawing Status
CLXX(52)5001	D2 - ISSUED FOR TENDER
Job No.	Scale
1012052	AS NOTED @ A0

CUNDALL
One Carter Lane
London, EC4V 5ER
Telephone: +44 (0)20 7438 1600
Website: www.cundall.com

True scale at 1:1