


0 5 10M.

GARAGE TO BEDROOM,
RAISED FLAT ROOF
WINDOW STYLE TO
MATCH EXISTING




PROPOSED EAST (FRONT)

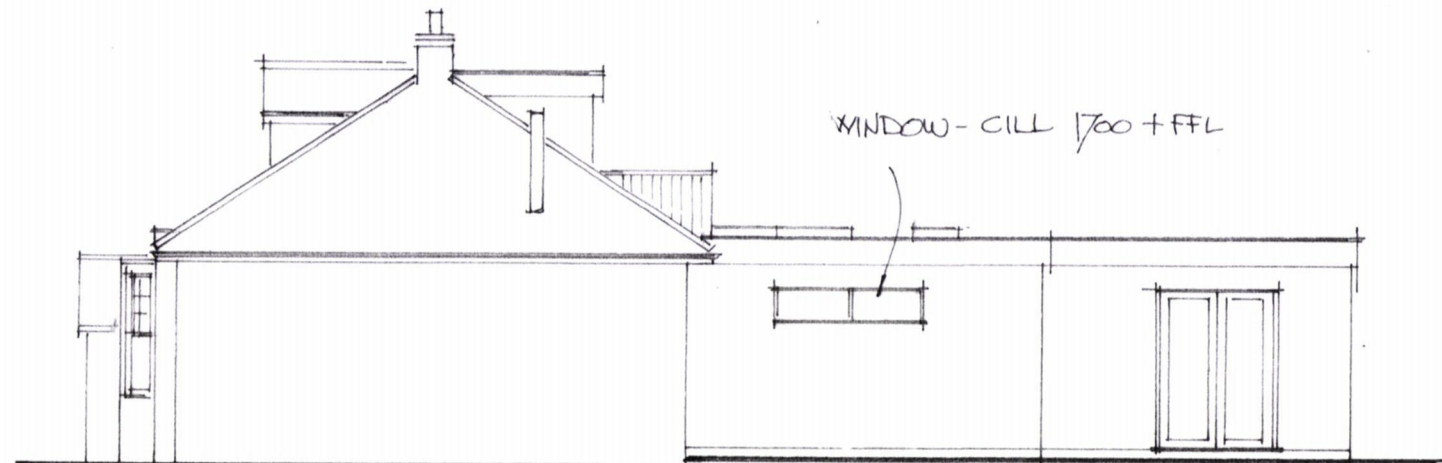


PROPOSED NORTH

REAR EXTENSION / REBUILD
WALLS RENDERED TO
MATCH EXISTING.

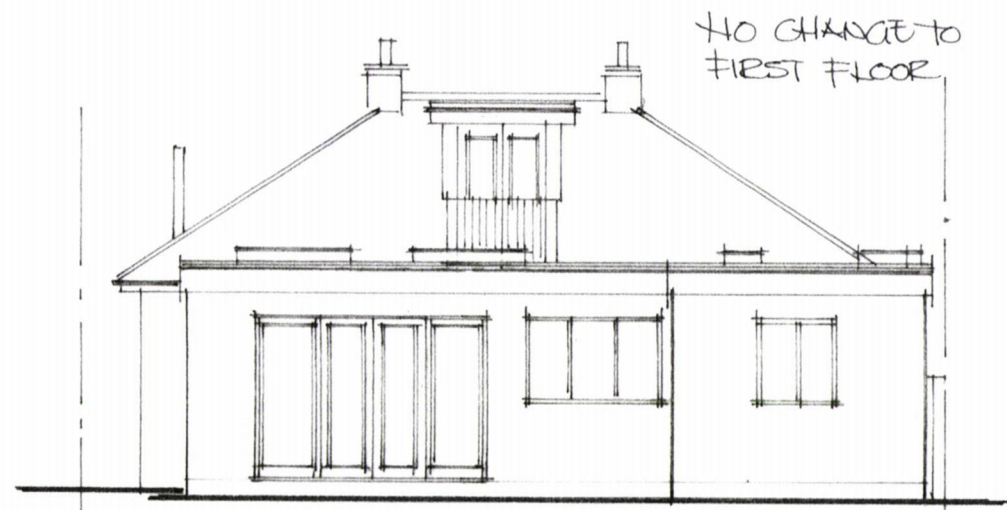

PROPOSED WEST

REAR EXTENSION /
REBUILD.
WALLS RENDERED
TO MATCH EXISTING

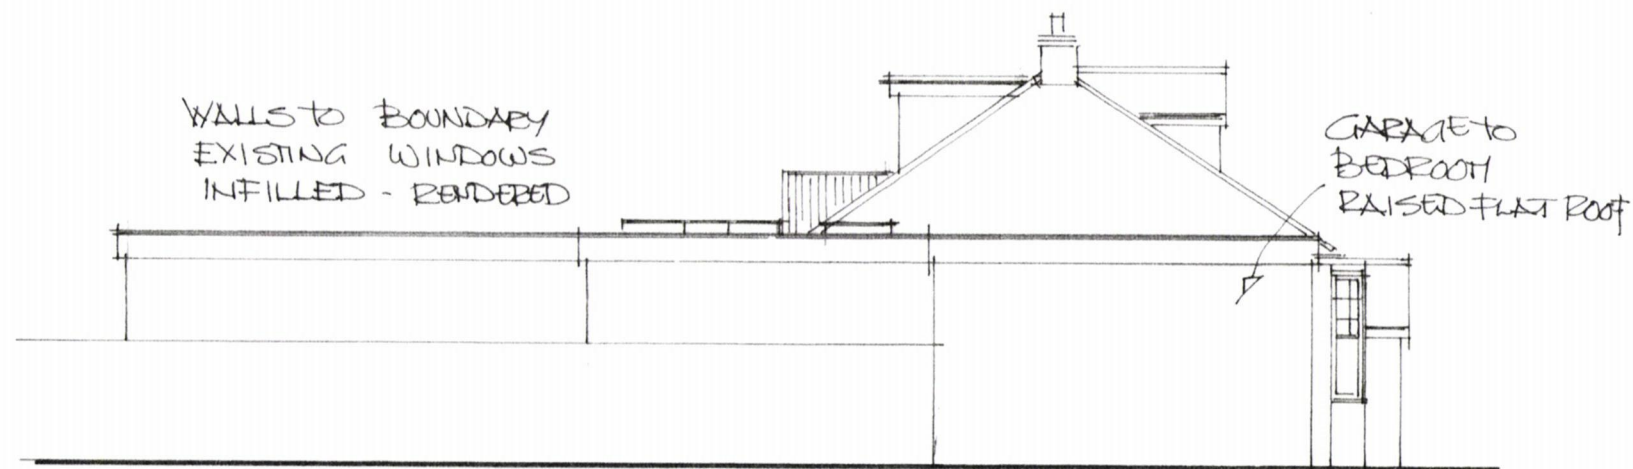

PROPOSED SOUTH.

HAVANT BOROUGH
COUNCIL
26 OCT 2018
RECEIVED

PROPOSED ELEVATIONS
EXTENSION
AND ALTERATIONS
AT
48 KINGS ROAD
EMSWORTH
PO10 7HN

OCTOBER 2018
L100 (A3)
DEC No 3.