




CAD

Critchley Architecture And Design Ltd.
Contact: 02392 474 919 | info@caad.online
The Old Brewery, 15E South Street, Havant, PO9 1BU

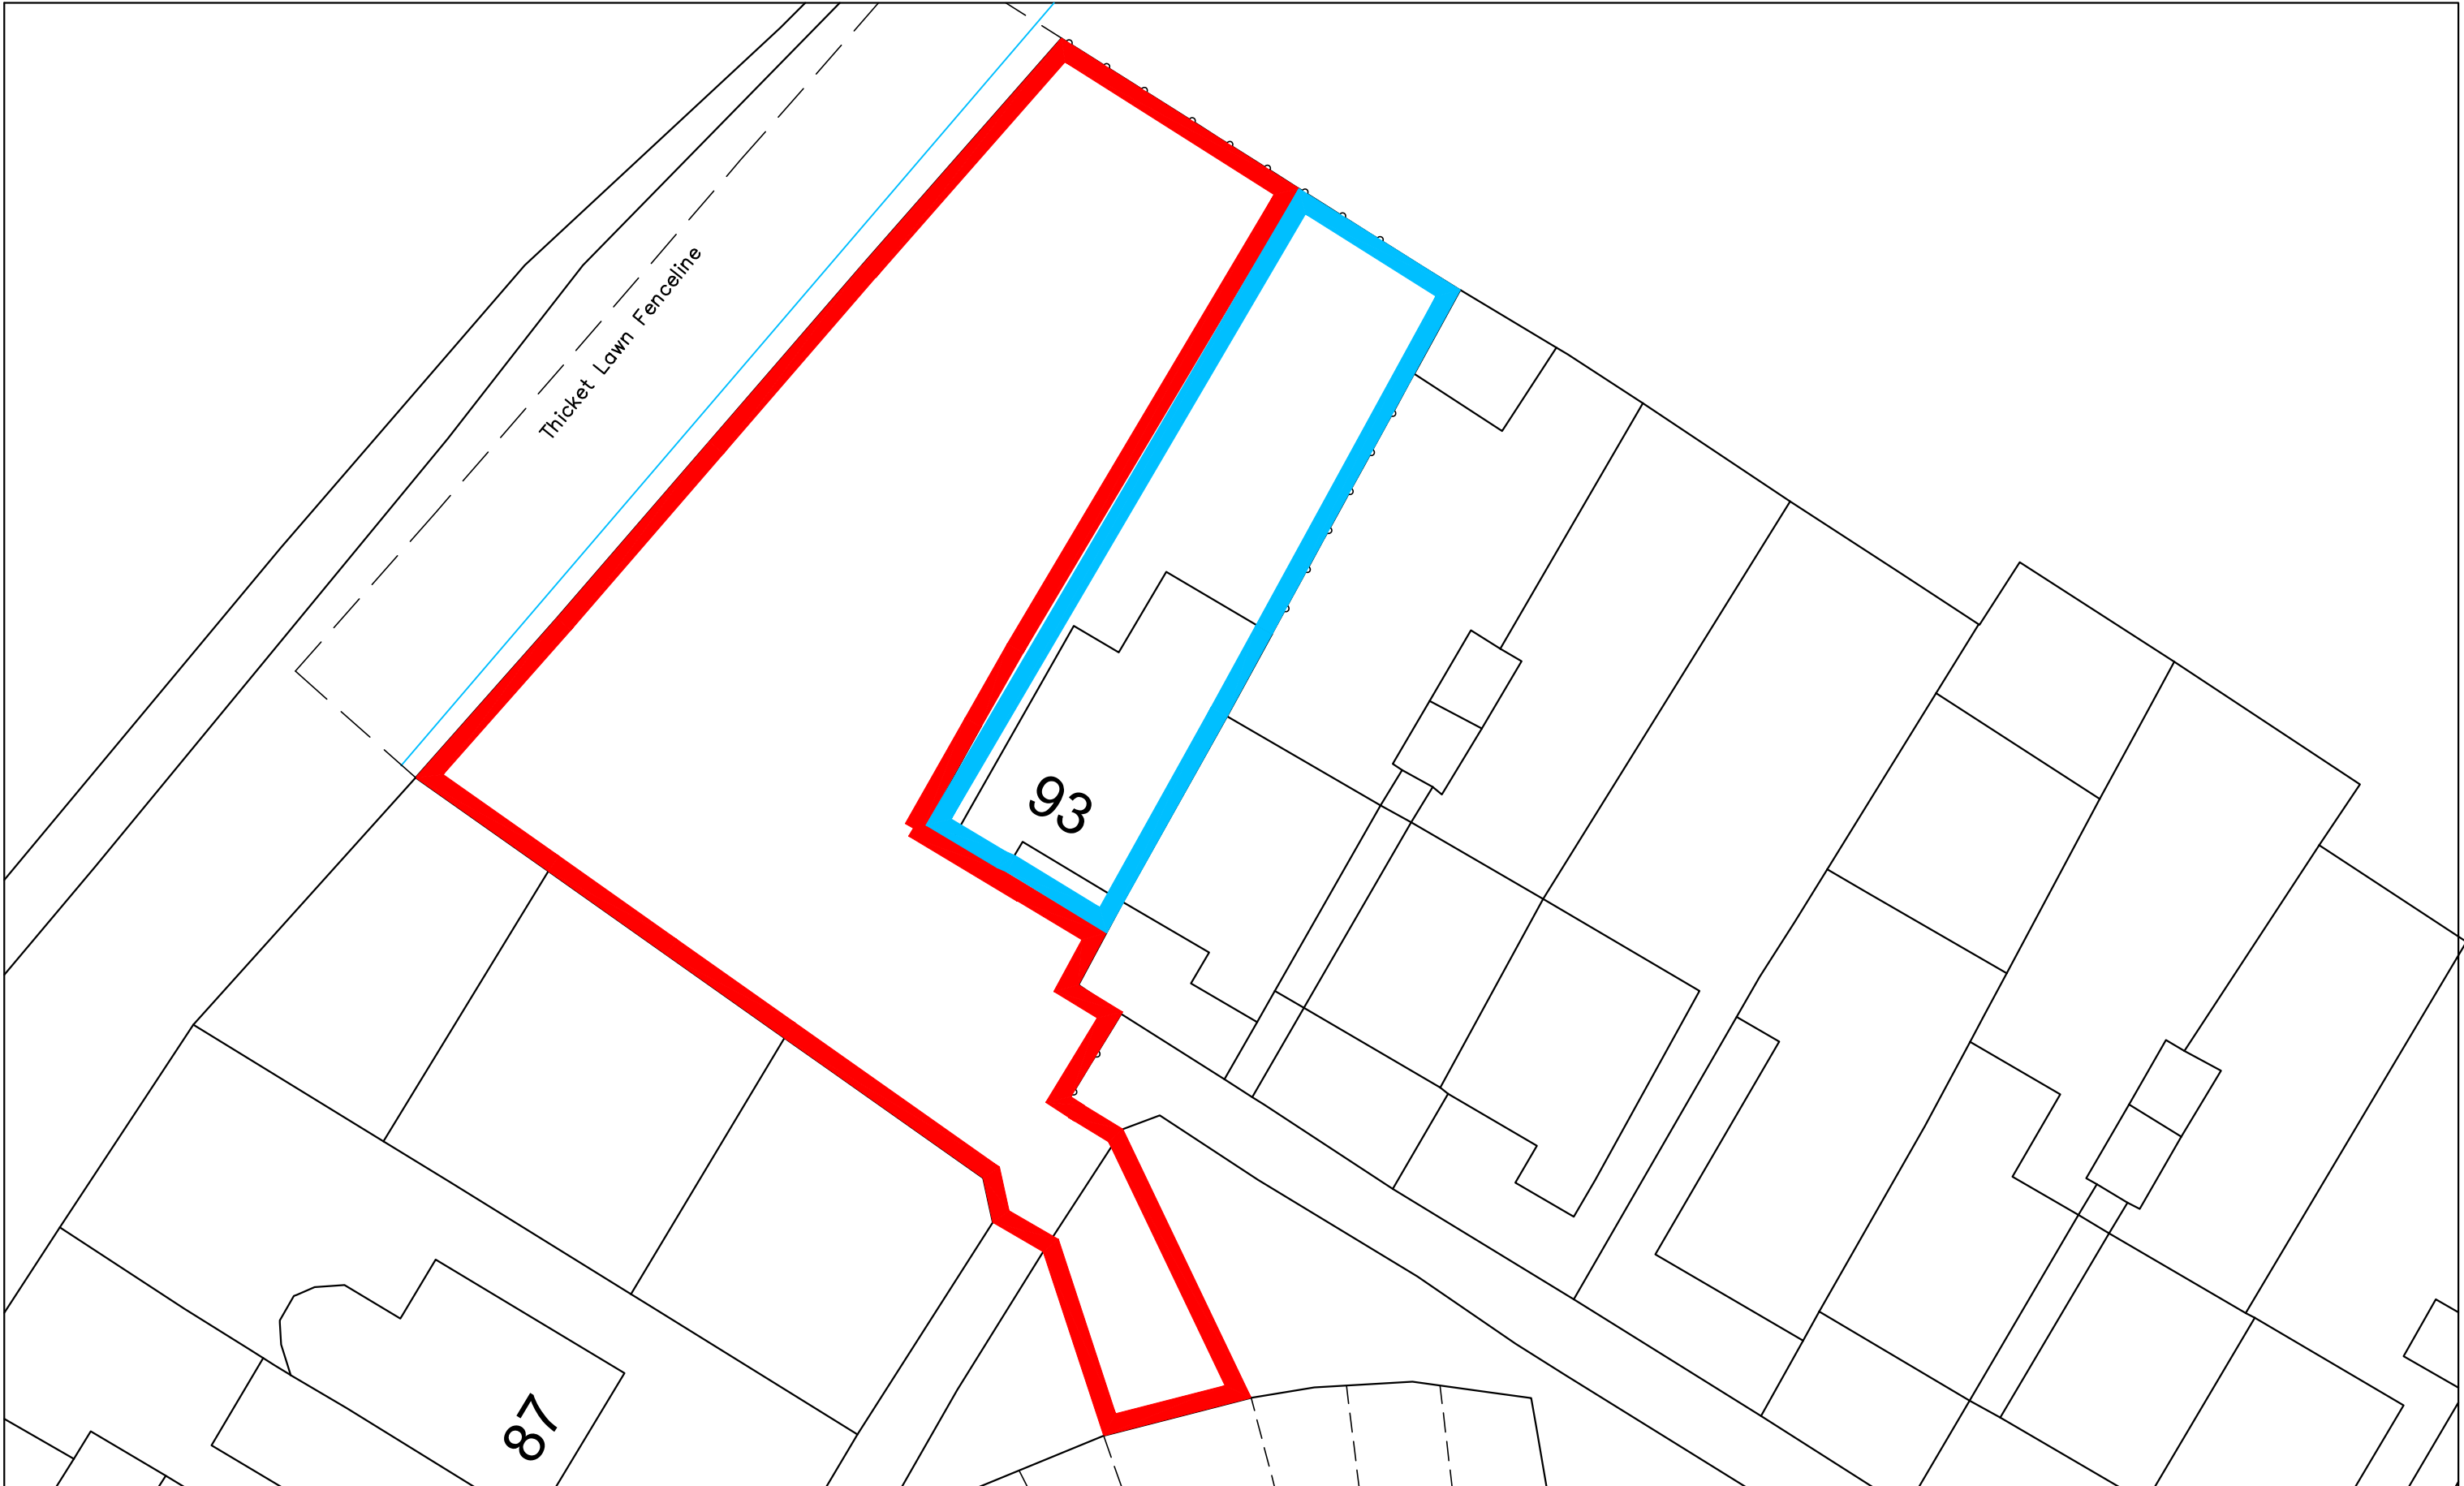

Existing Site Plan

Revisions

- a) Note/Date/Initial
- b)
- c)
- d)

Land Adjacent,
93 Winterslow Dr,
Havant,
Hampshire,
PO9 5DZ

Scale A1=1:100, A3=1:200
Drawn SAR
Date 05/04/19

19032-102⁰

20m

40m

60m

80m