


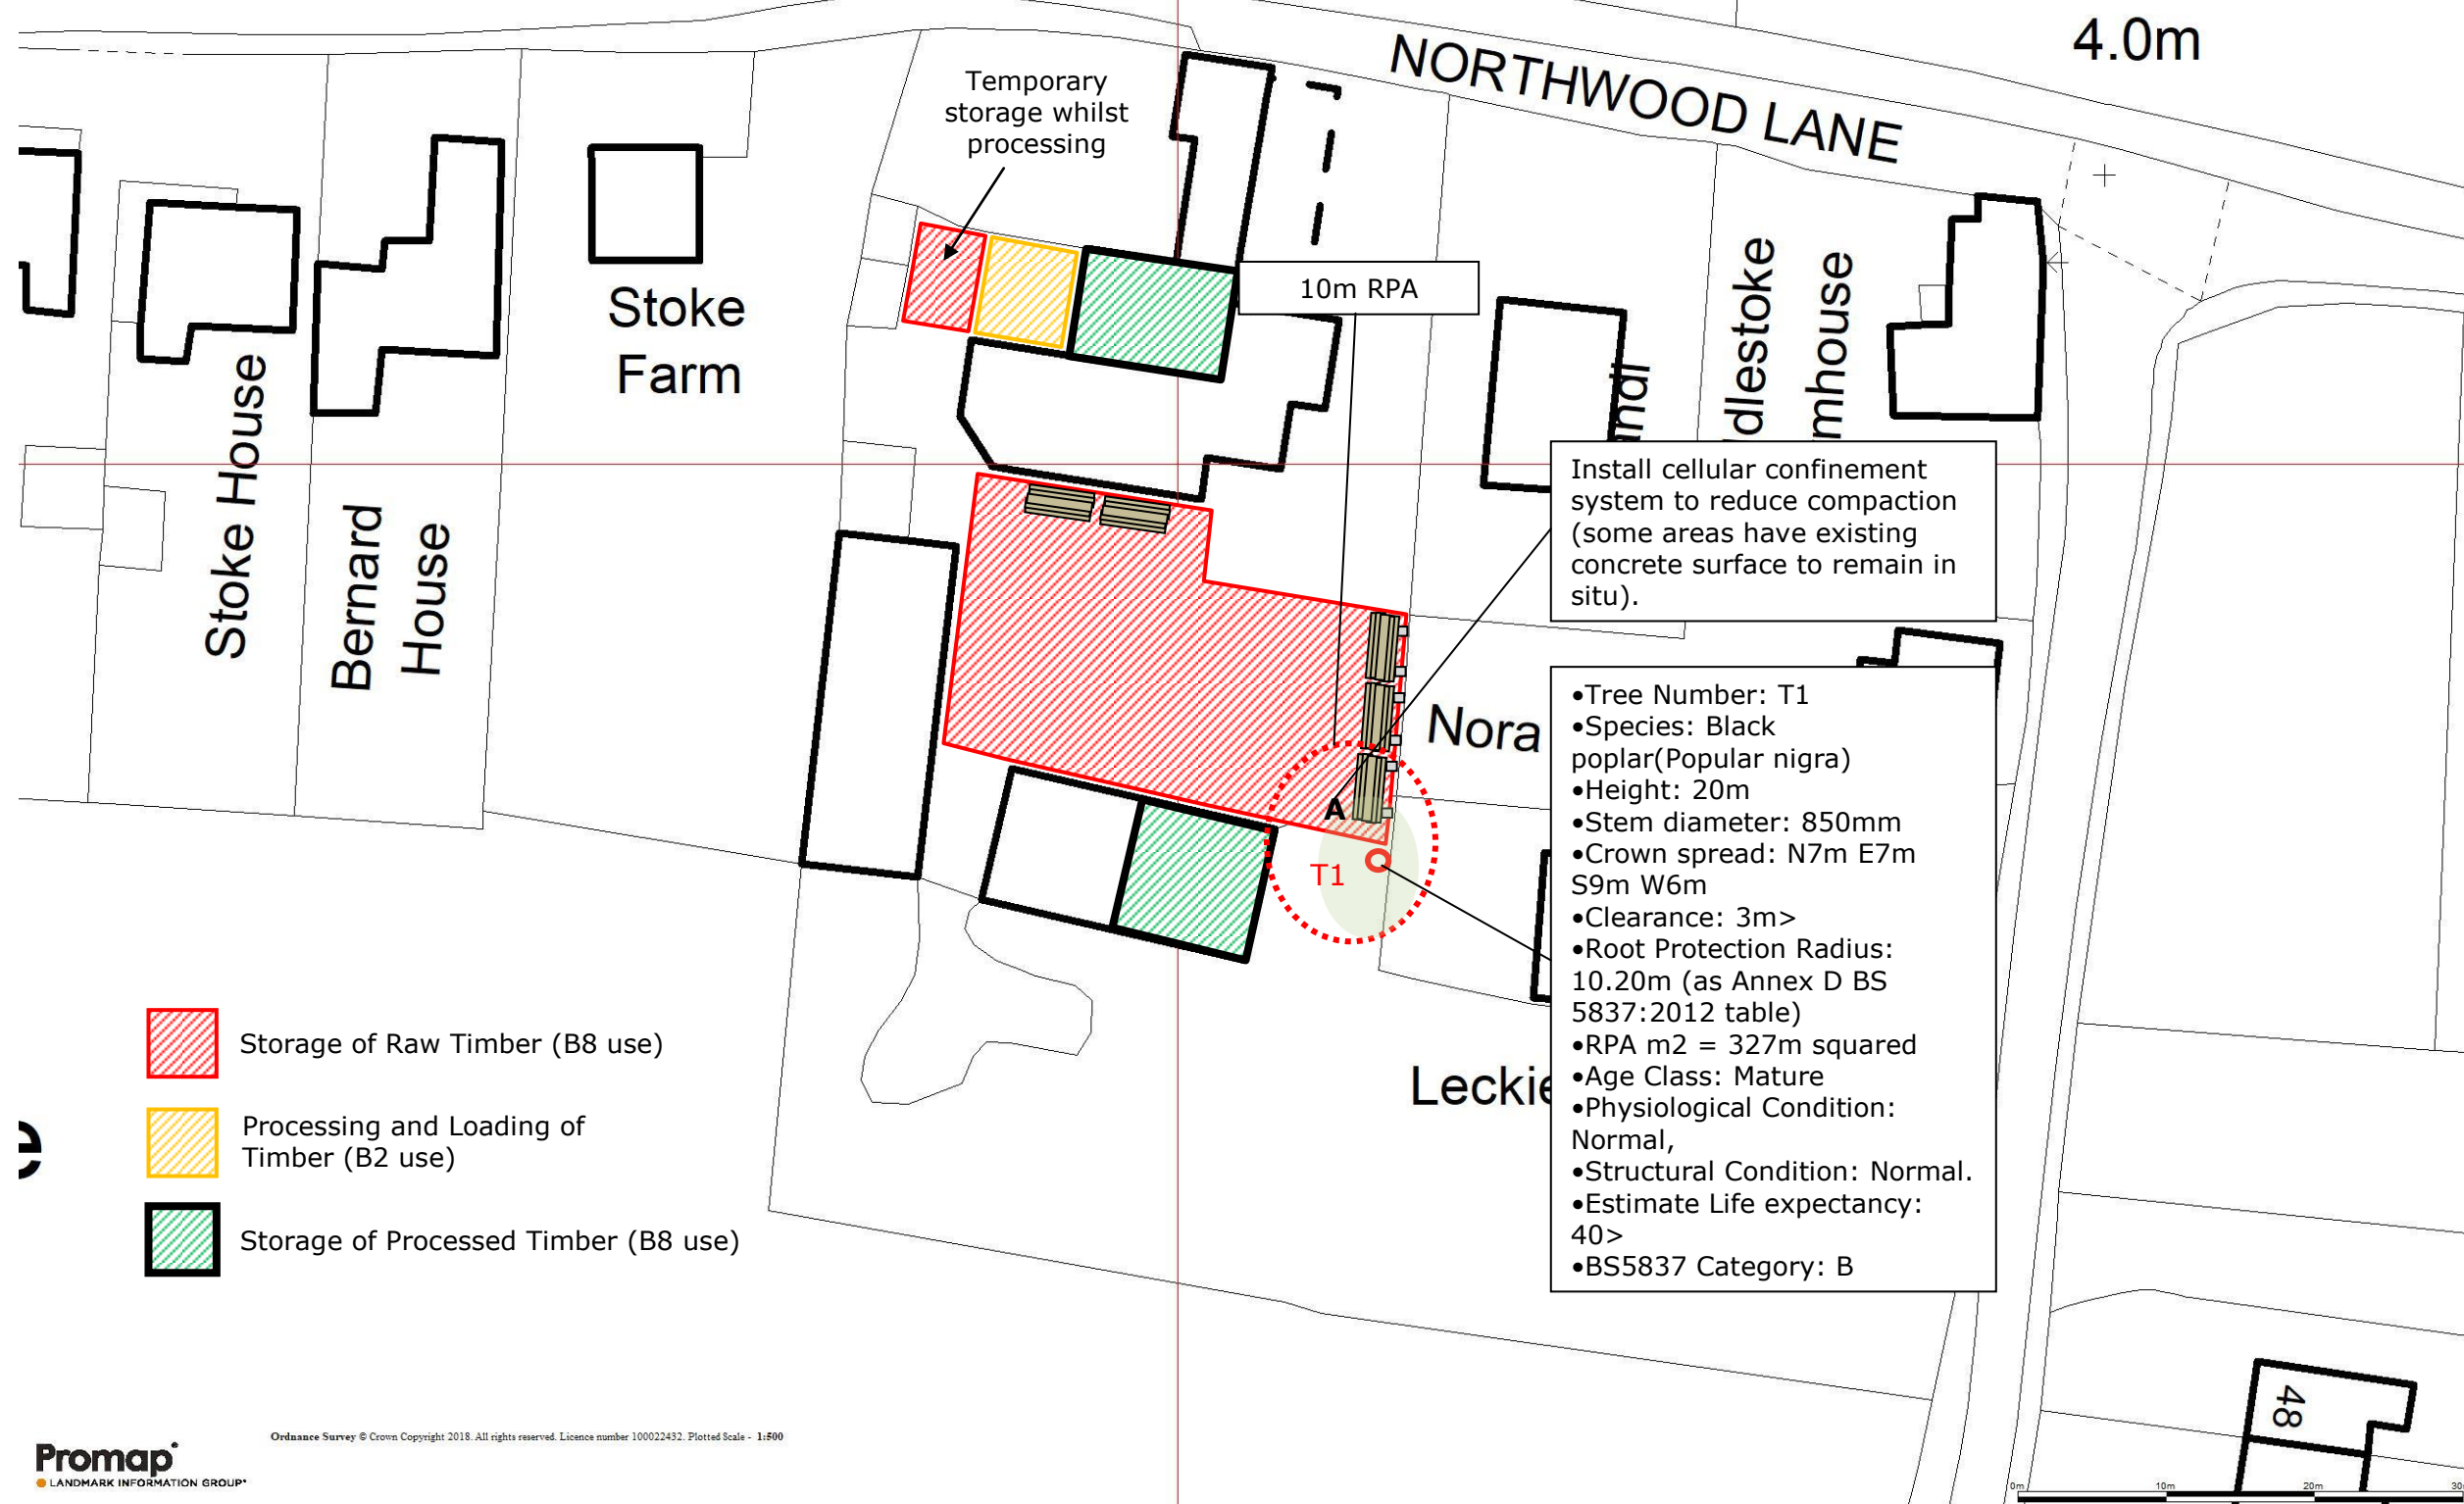

Willis & Co.

Chartered Town Planners

30 The Causeway, Chippenham, Wiltshire, SN15 3DB
Telephone; 01249 444975 Email; Willisplan@aol.com

Title; Stoke Farm, Northwood Lane, Hayling Island PO11 0PZ

Block Plan

Scale; 1/500 @ A3

Date; December 2018

Plan No; SC/North/02 Rev 2