THIS DRAWING IS PROTECTED BY COPYRIGHT AND MUST NOT BE COPIED OR REPRODUCED WITHOUT THE WRITTEN CONSENT OF R G PARTNERSHIP LIMITED.

0 5 10 15 20 25 50 100m

SCALE BAR

SITE SPECIFIC HAZARDS

IN ACCORDANCE WITH THE REQUIREMENTS OF THE CDM REGULATIONS 2015 THE FOLLOWING SIGNIFICANT RESIDUAL HAZARDS HAVE NOT BEEN DESIGNED OUT OF THIS PROJECT AND MUST BE TAKEN INTO CONSIDERATION BY CONTRACTORS PLANNING TO UNDERTAKE THE WORKS SHOWN ON THIS DRAWING:

N

SITE BOUNDARY

APPLICATION BOUNDARY
3,425 SQM / 0.342 HECTARES

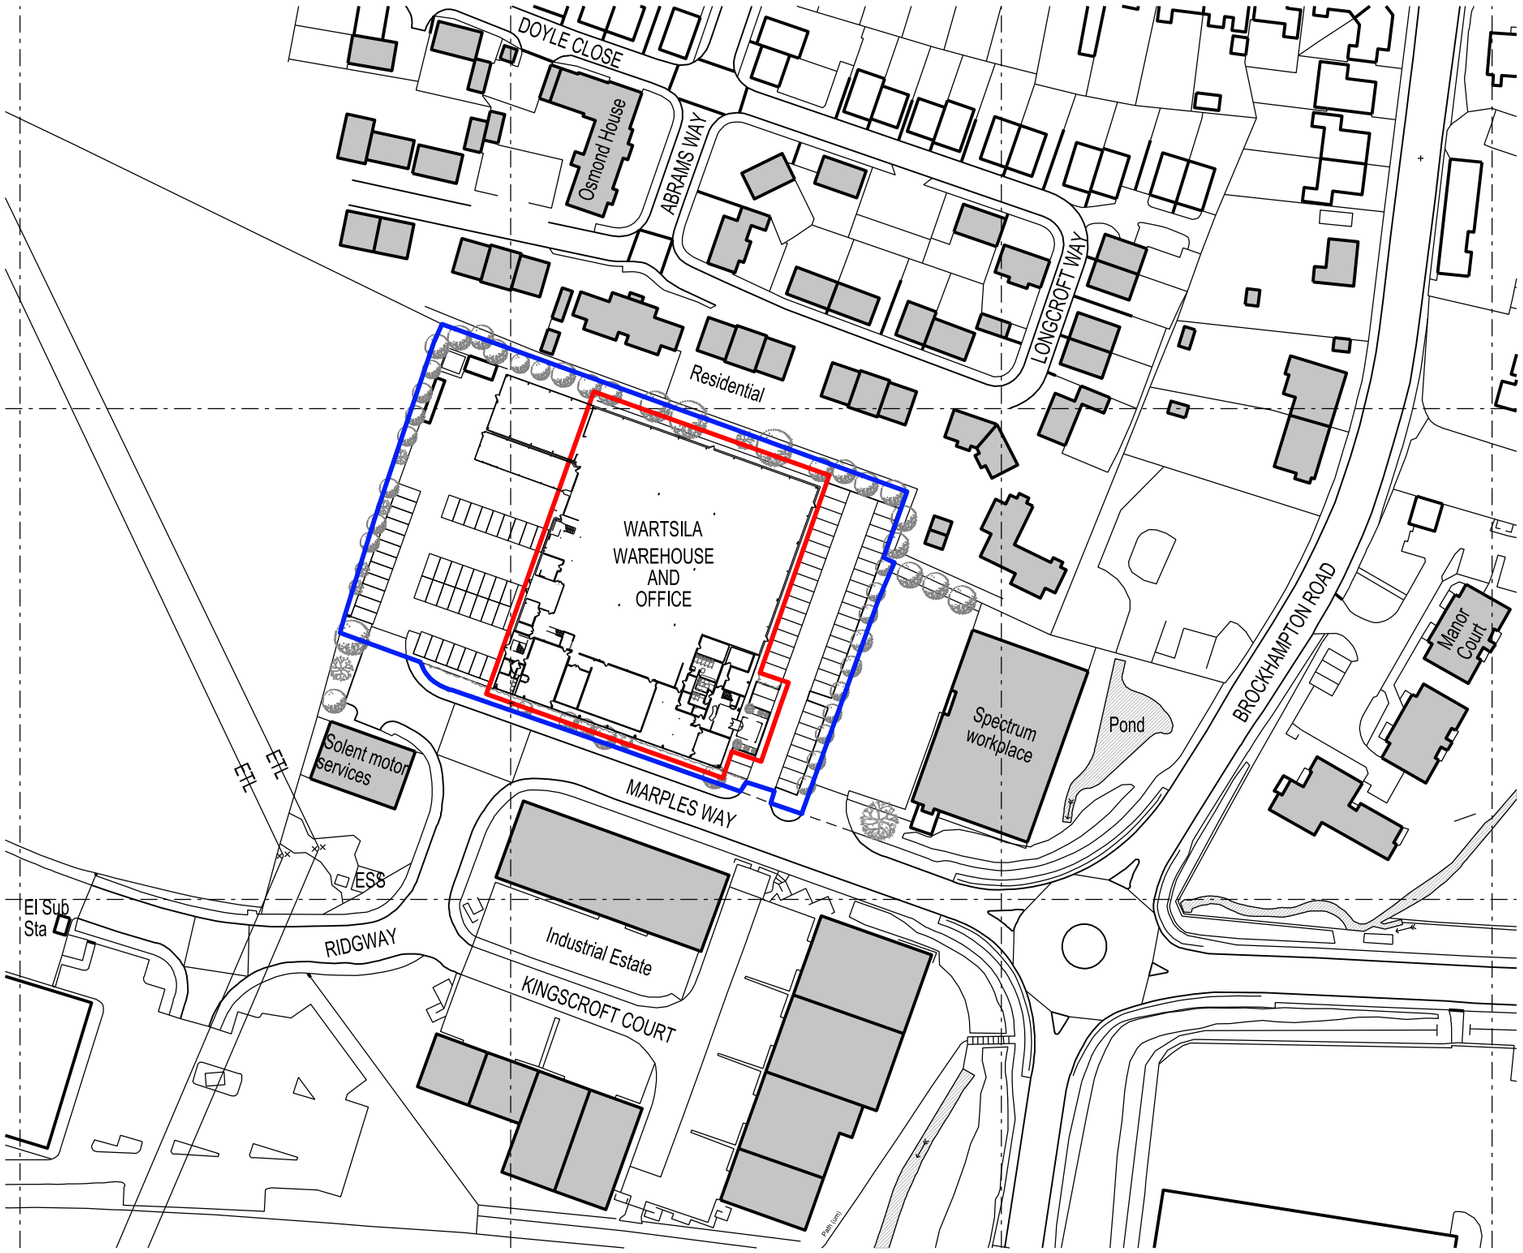

REV.	DATE	NOTES	INIT.
A	14-02-19	Minor amendment to application boundary	MS

CLIENT / PROJECT

LONDON METRIC

WARTSILA

4 MARPLES WAY, HAVANT

DRAWING TITLE

SITE LOCATION PLAN

STATUS

PLANNING

DATE	DRAWN	SCALE @ A3
22.01.19	CF	1:1250

PROJECT NUMBER	UNIT / BLOCK	CI / SFB CODE	TYPE & NUMBER	REVISION LETTER
10609		L	001	A

DRAWING NO.

Site Location Plans	L	GA Plans	P	Elevations	E
Sections	S	Details	D	Prefix: Colour	C

THE RATCLIFFE GROVES PARTNERSHIP

LONDON
19 BEDFORD ROW
LONDON WC1R 4EB
T. 020 7600 6666 E. london@rgp.uk.com
www.rgp.uk.com

MANCHESTER
105 MANCHESTER ROAD
BURY LANCASHIRE BL9 0TD
T. 0161 797 6000 E. manchester@rgp.uk.com

RGP architects

mozhgan.salnia Havant, Marple Way 14/02/2019 12:16:40 P:\0DGN\10000\10600-10699\106091-Sheets\10609-L 001 Site Location Plan.dgn