




CAD

Critchley Architecture And Design Ltd.
Contact: 02392 474 919 | info@caad.online

The Old Brewery, 15E South Street, Havant, PO9 1BU

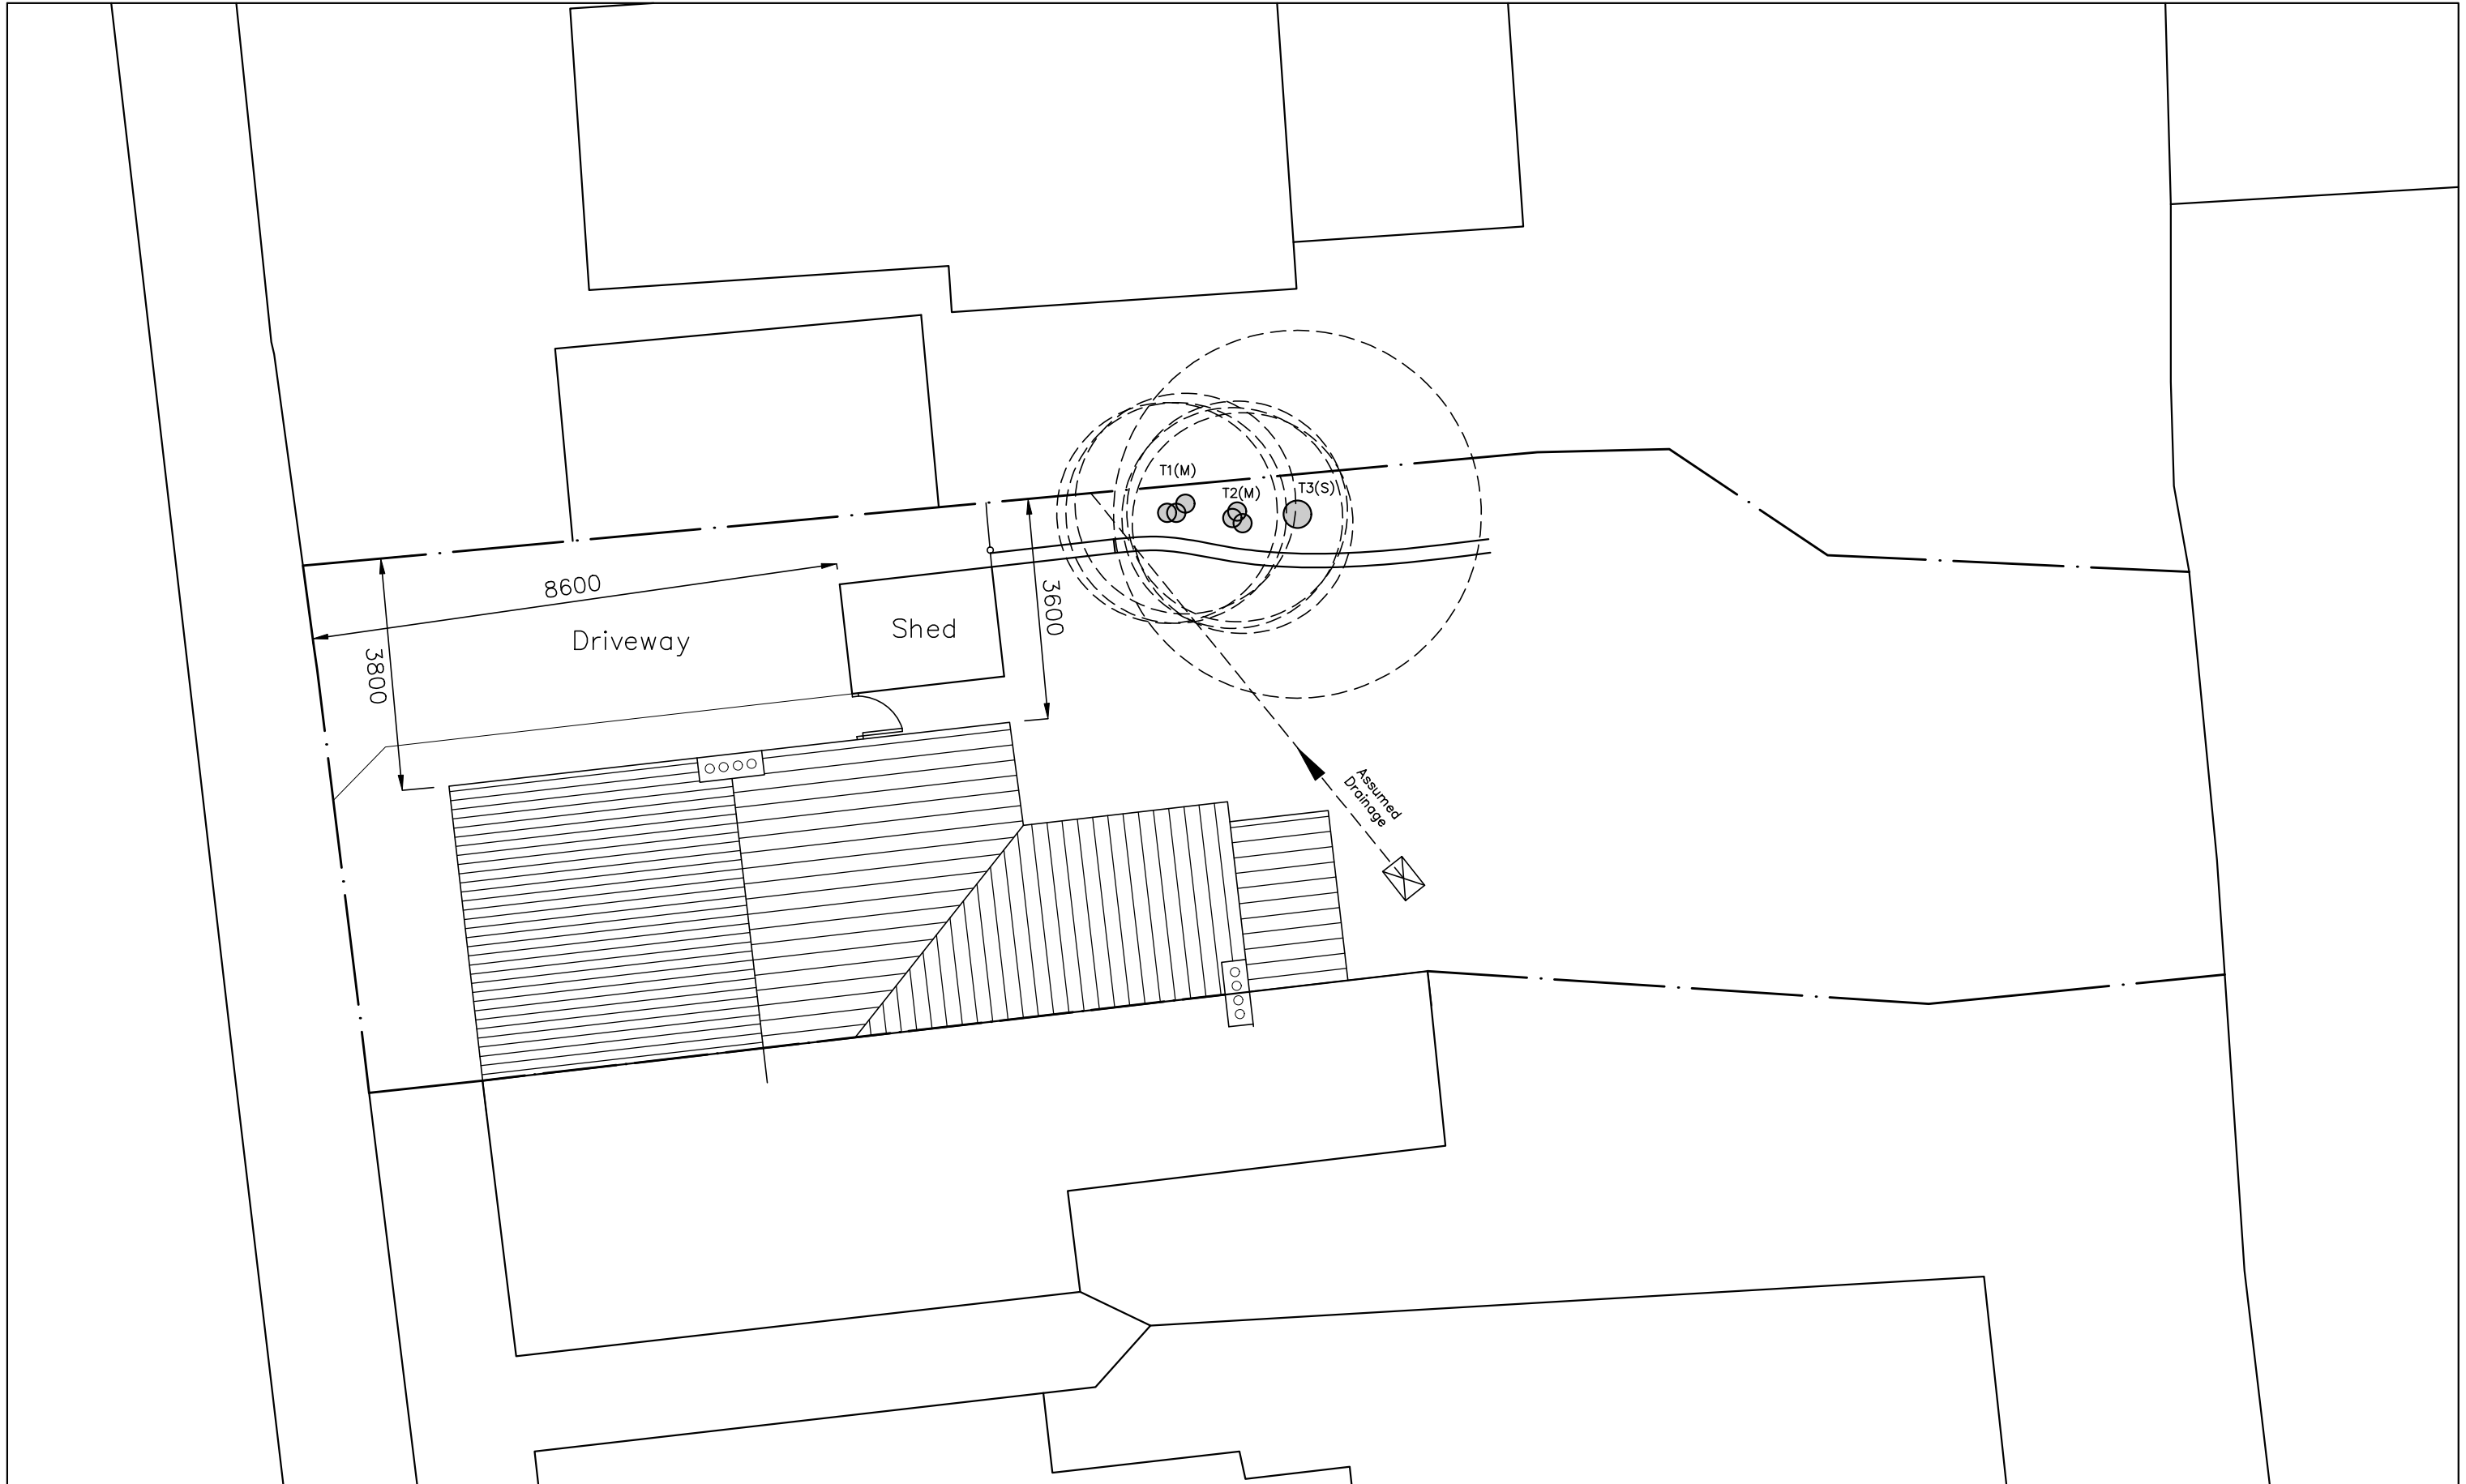

Existing Site & Roof Plan

Revisions

- a) Note/Date/Initial
- b)
- c)
- d)

46 Stockheath La
Havant
Hampshire
PO9 3BT

Scale A1=1:50, A3=1:100
Drawn OS/SAR
Date 02/04/19

19031-102⁰

10m

20m

30m

40m