




ENNERDALE
PLOT 140

RADLEIGH
PLOT 139

ENNERDALE
PLOT 138

ENNERDALE
PLOT 114

MAIDSTONE
PLOT 113

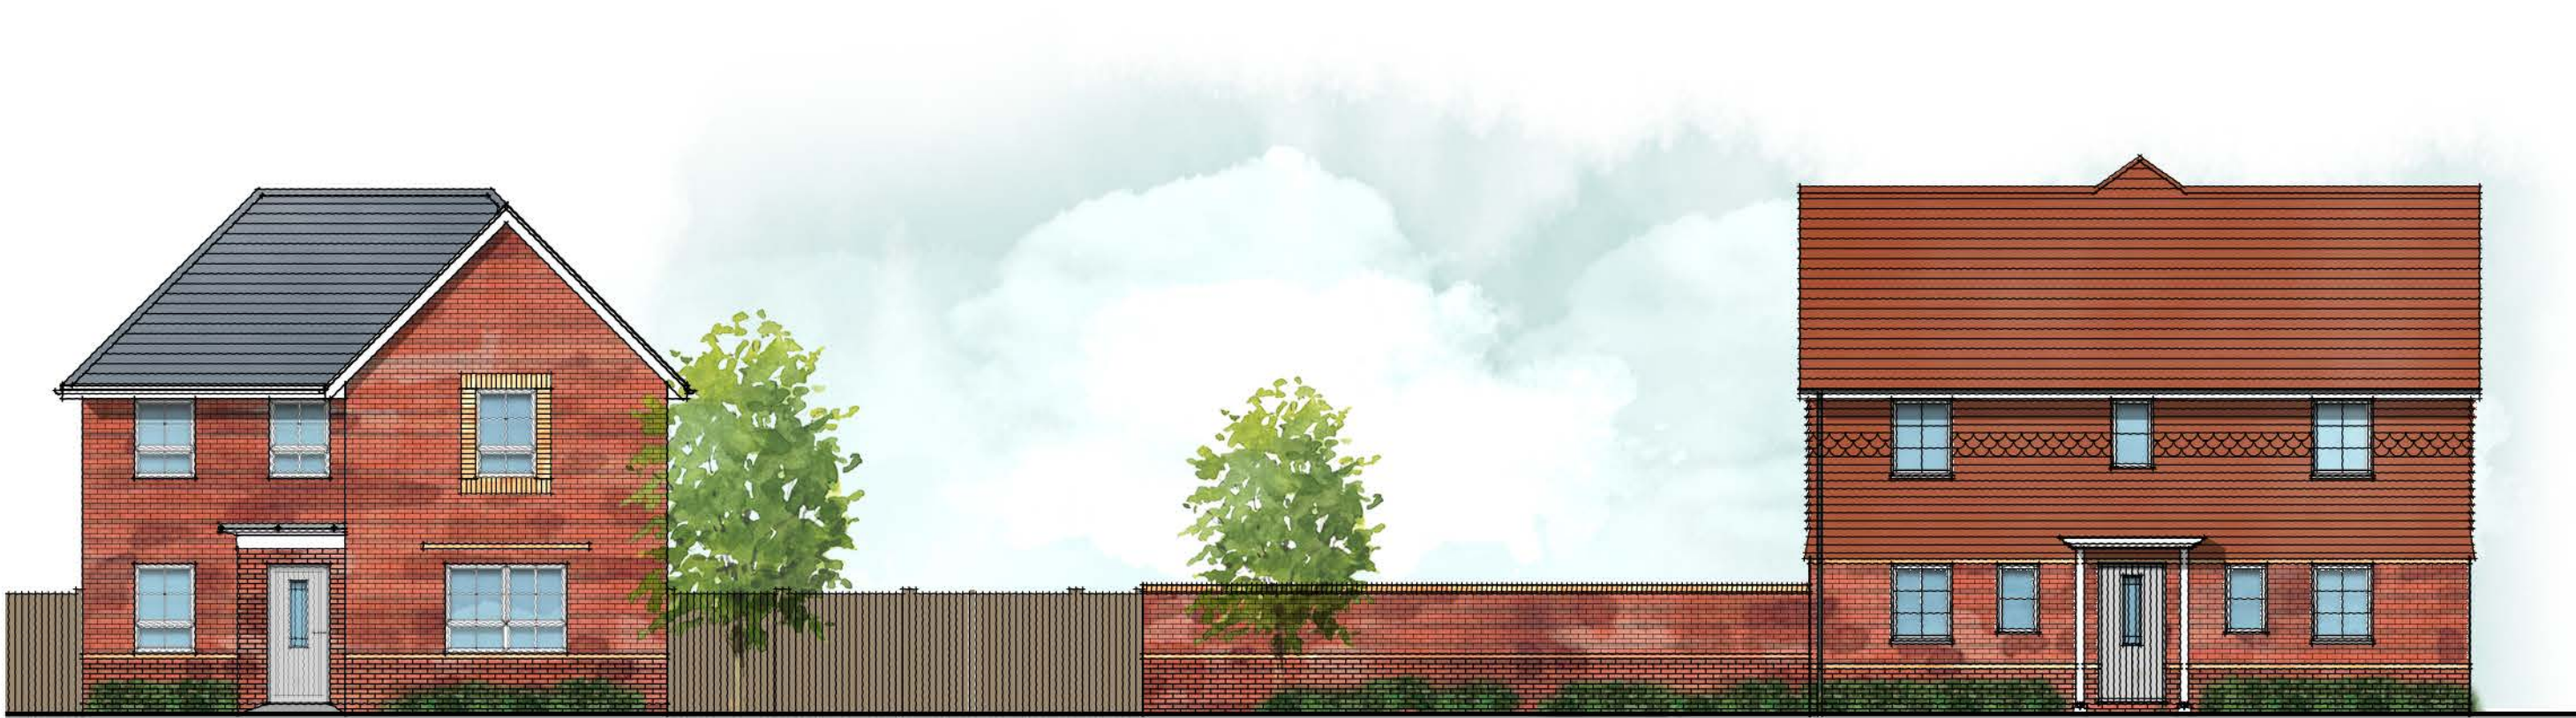

RADLEIGH
PLOT 112

TYPE 55
PLOT 128



ENNERDALE
PLOT 110

MAIDSTONE
PLOT 9

ENNERDALE
PLOT 8



ENNERDALE
PLOT 118

RICHMOND
PLOT 117

RICHMOND
PLOT 116

RICHMOND
PLOT 115

ENNERDALE
PLOT 114

Scale @ A1:			
Scale 1:100			
NORTH			
Rev	Date	Drawn	Checked
C	19.03.19	RKDB	MAH
UPDATED TO LATEST LAYOUT			

Date: OCTOBER 2017	
Drawn by: RKDB	Checked by: MAH
Dwg No: CB_15_105_SS_02	Rev: C

Cooper Baillie Limited - Connaught House, 24 Guildford Road, Bagshot, Surrey GU19 5JN - Telephone 01276 450039 - www.cooperbaillie.co.uk
This drawing and its contents are the copyright of Cooper Baillie Ltd, and may not be reproduced or stored in a retrieval system without the written permission of Cooper Baillie Ltd.

Project: HAVANT ROAD, EMSWORTH

Title: STREET SCENES

Client: BARRATT HOMES