
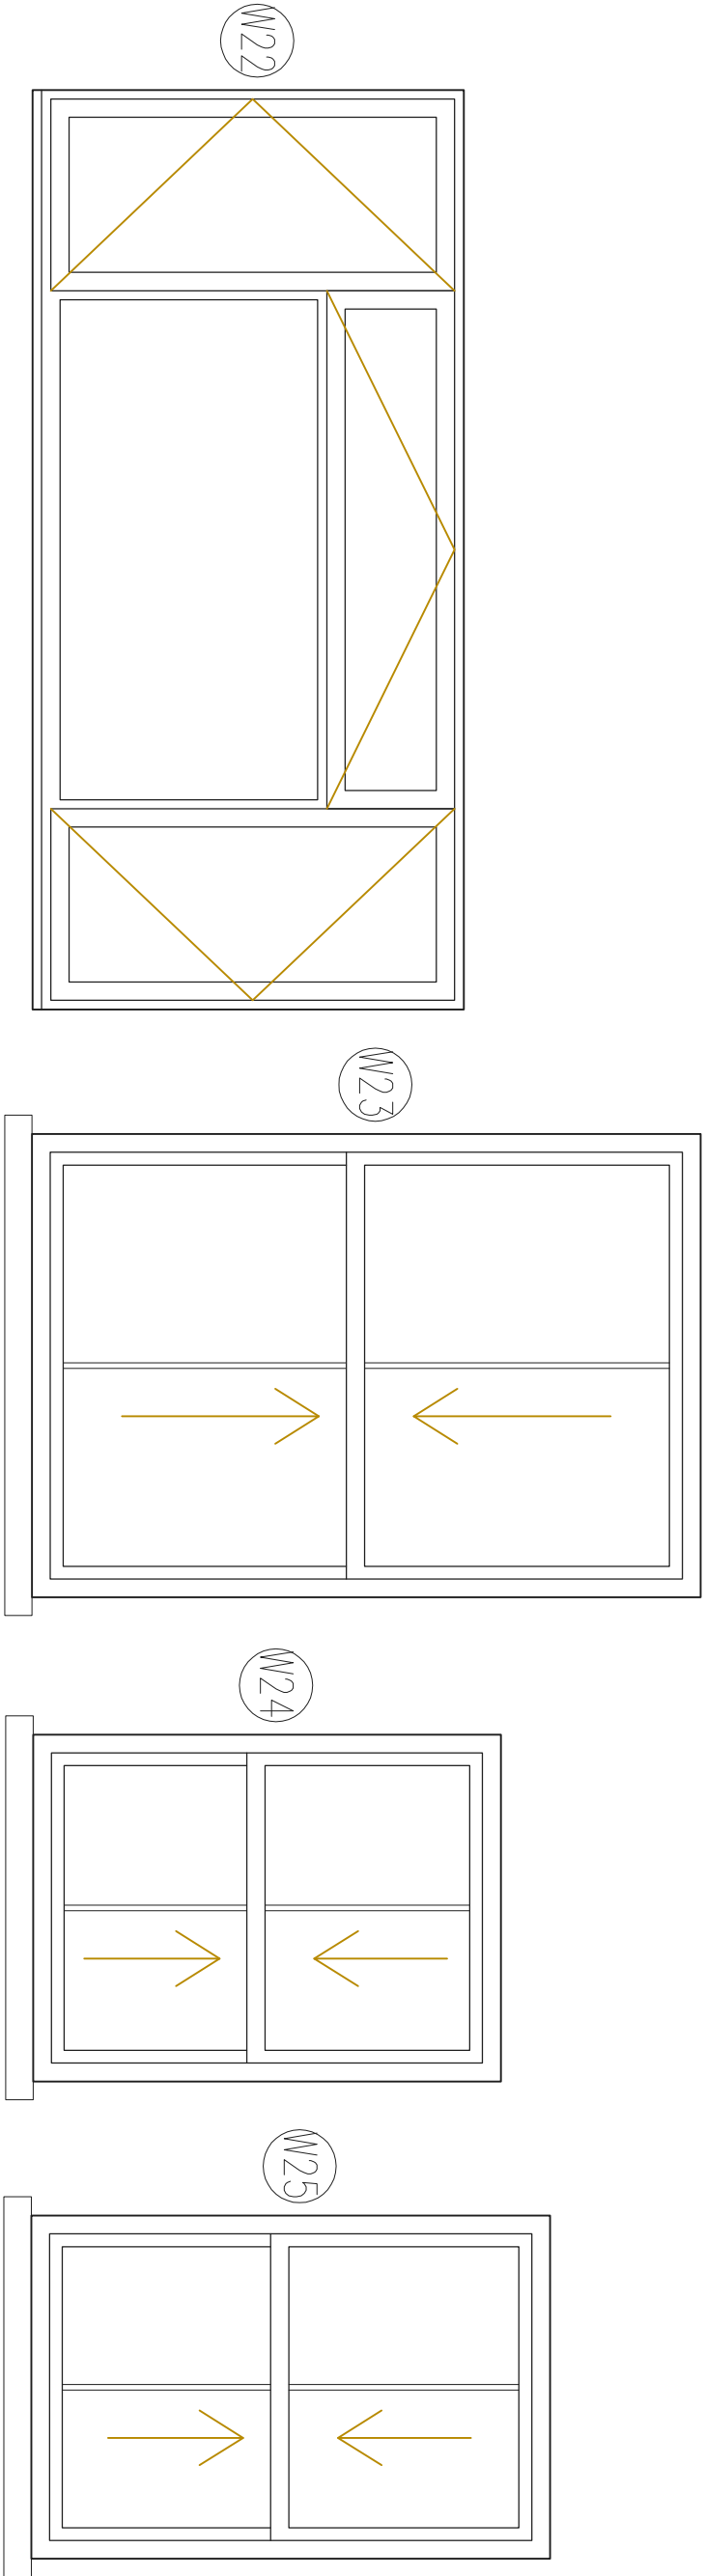


No.40 North Street, Havant, Portsmouth, Hampshire, PO9 1PT.

NOTES:
The contractor, sub-contractor or supplier is to check all relevant dimensions, levels, existing and proposed work and to ensure that the work is carried out in accordance with the Building Regulations and the Architect's instructions. ANY DISCREPANCIES ARE TO BE BROUGHT TO THE ATTENTION OF THE ARCHITECTURAL DESIGNER, BEFORE THE WORK IS COMMENCED. The Architect's drawings, issued, traced, altered or reproduced without the express written permission of The Architectural Designer.

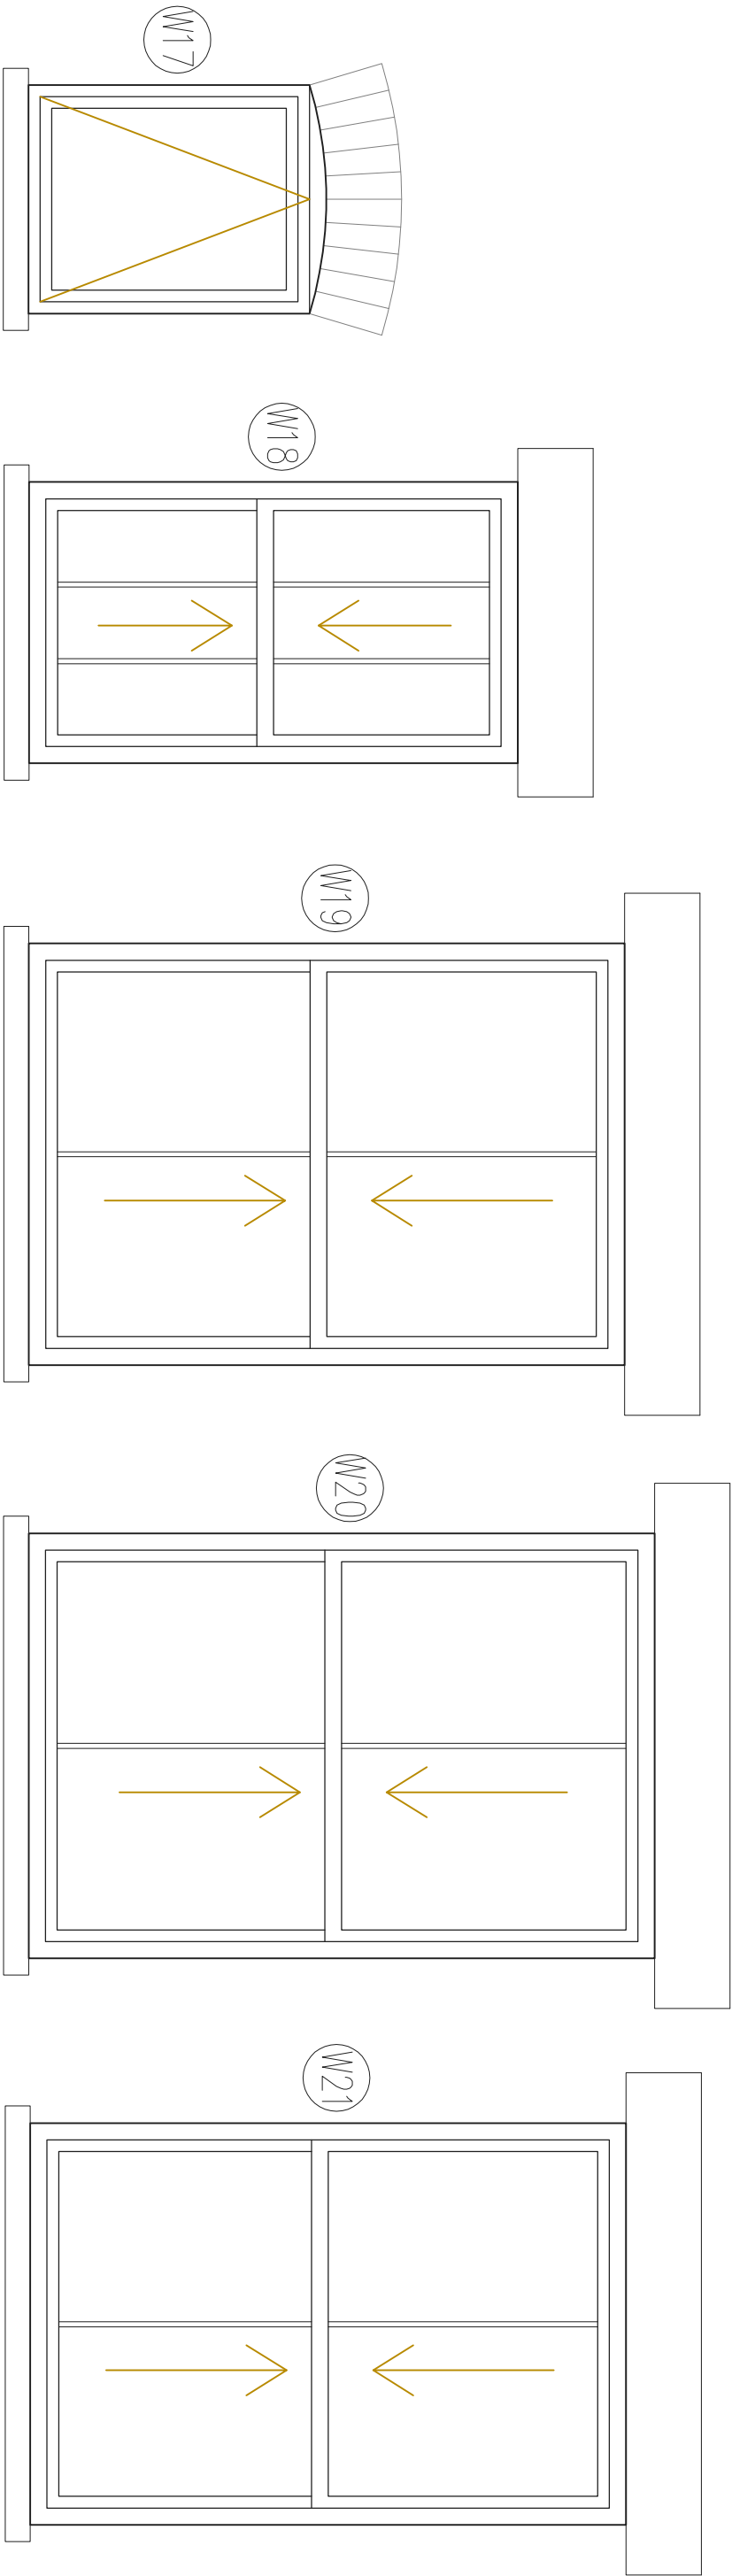

L.M.D.
DESIGNS Ltd.
ARCHITECTURAL
& INTERIOR DESIGN
4 Foxcombe Close,
Swanmore,
Hampshire SO32 2UJ
Tel: 07876 712622
Email: Lundarchitectural@aol.com

Job Title
**Proposed Works at No.40
North Street, Havant, Portsmouth, Hants, PO9 1PT.**
Client
Knightsbrook Property Group Ltd.

Drawing Title
**Building Regulations
Window Elevations
Proposed First Floor**

CAD REF: 218750-40-North-St-Havant.dwg Scale 1:20
Drawn SLV Amended Checked Date Jan '19
Job No. 218750 Drg. No. 807 Rev.

Proposed First Floor Window Elevations 1:20 @ A3