



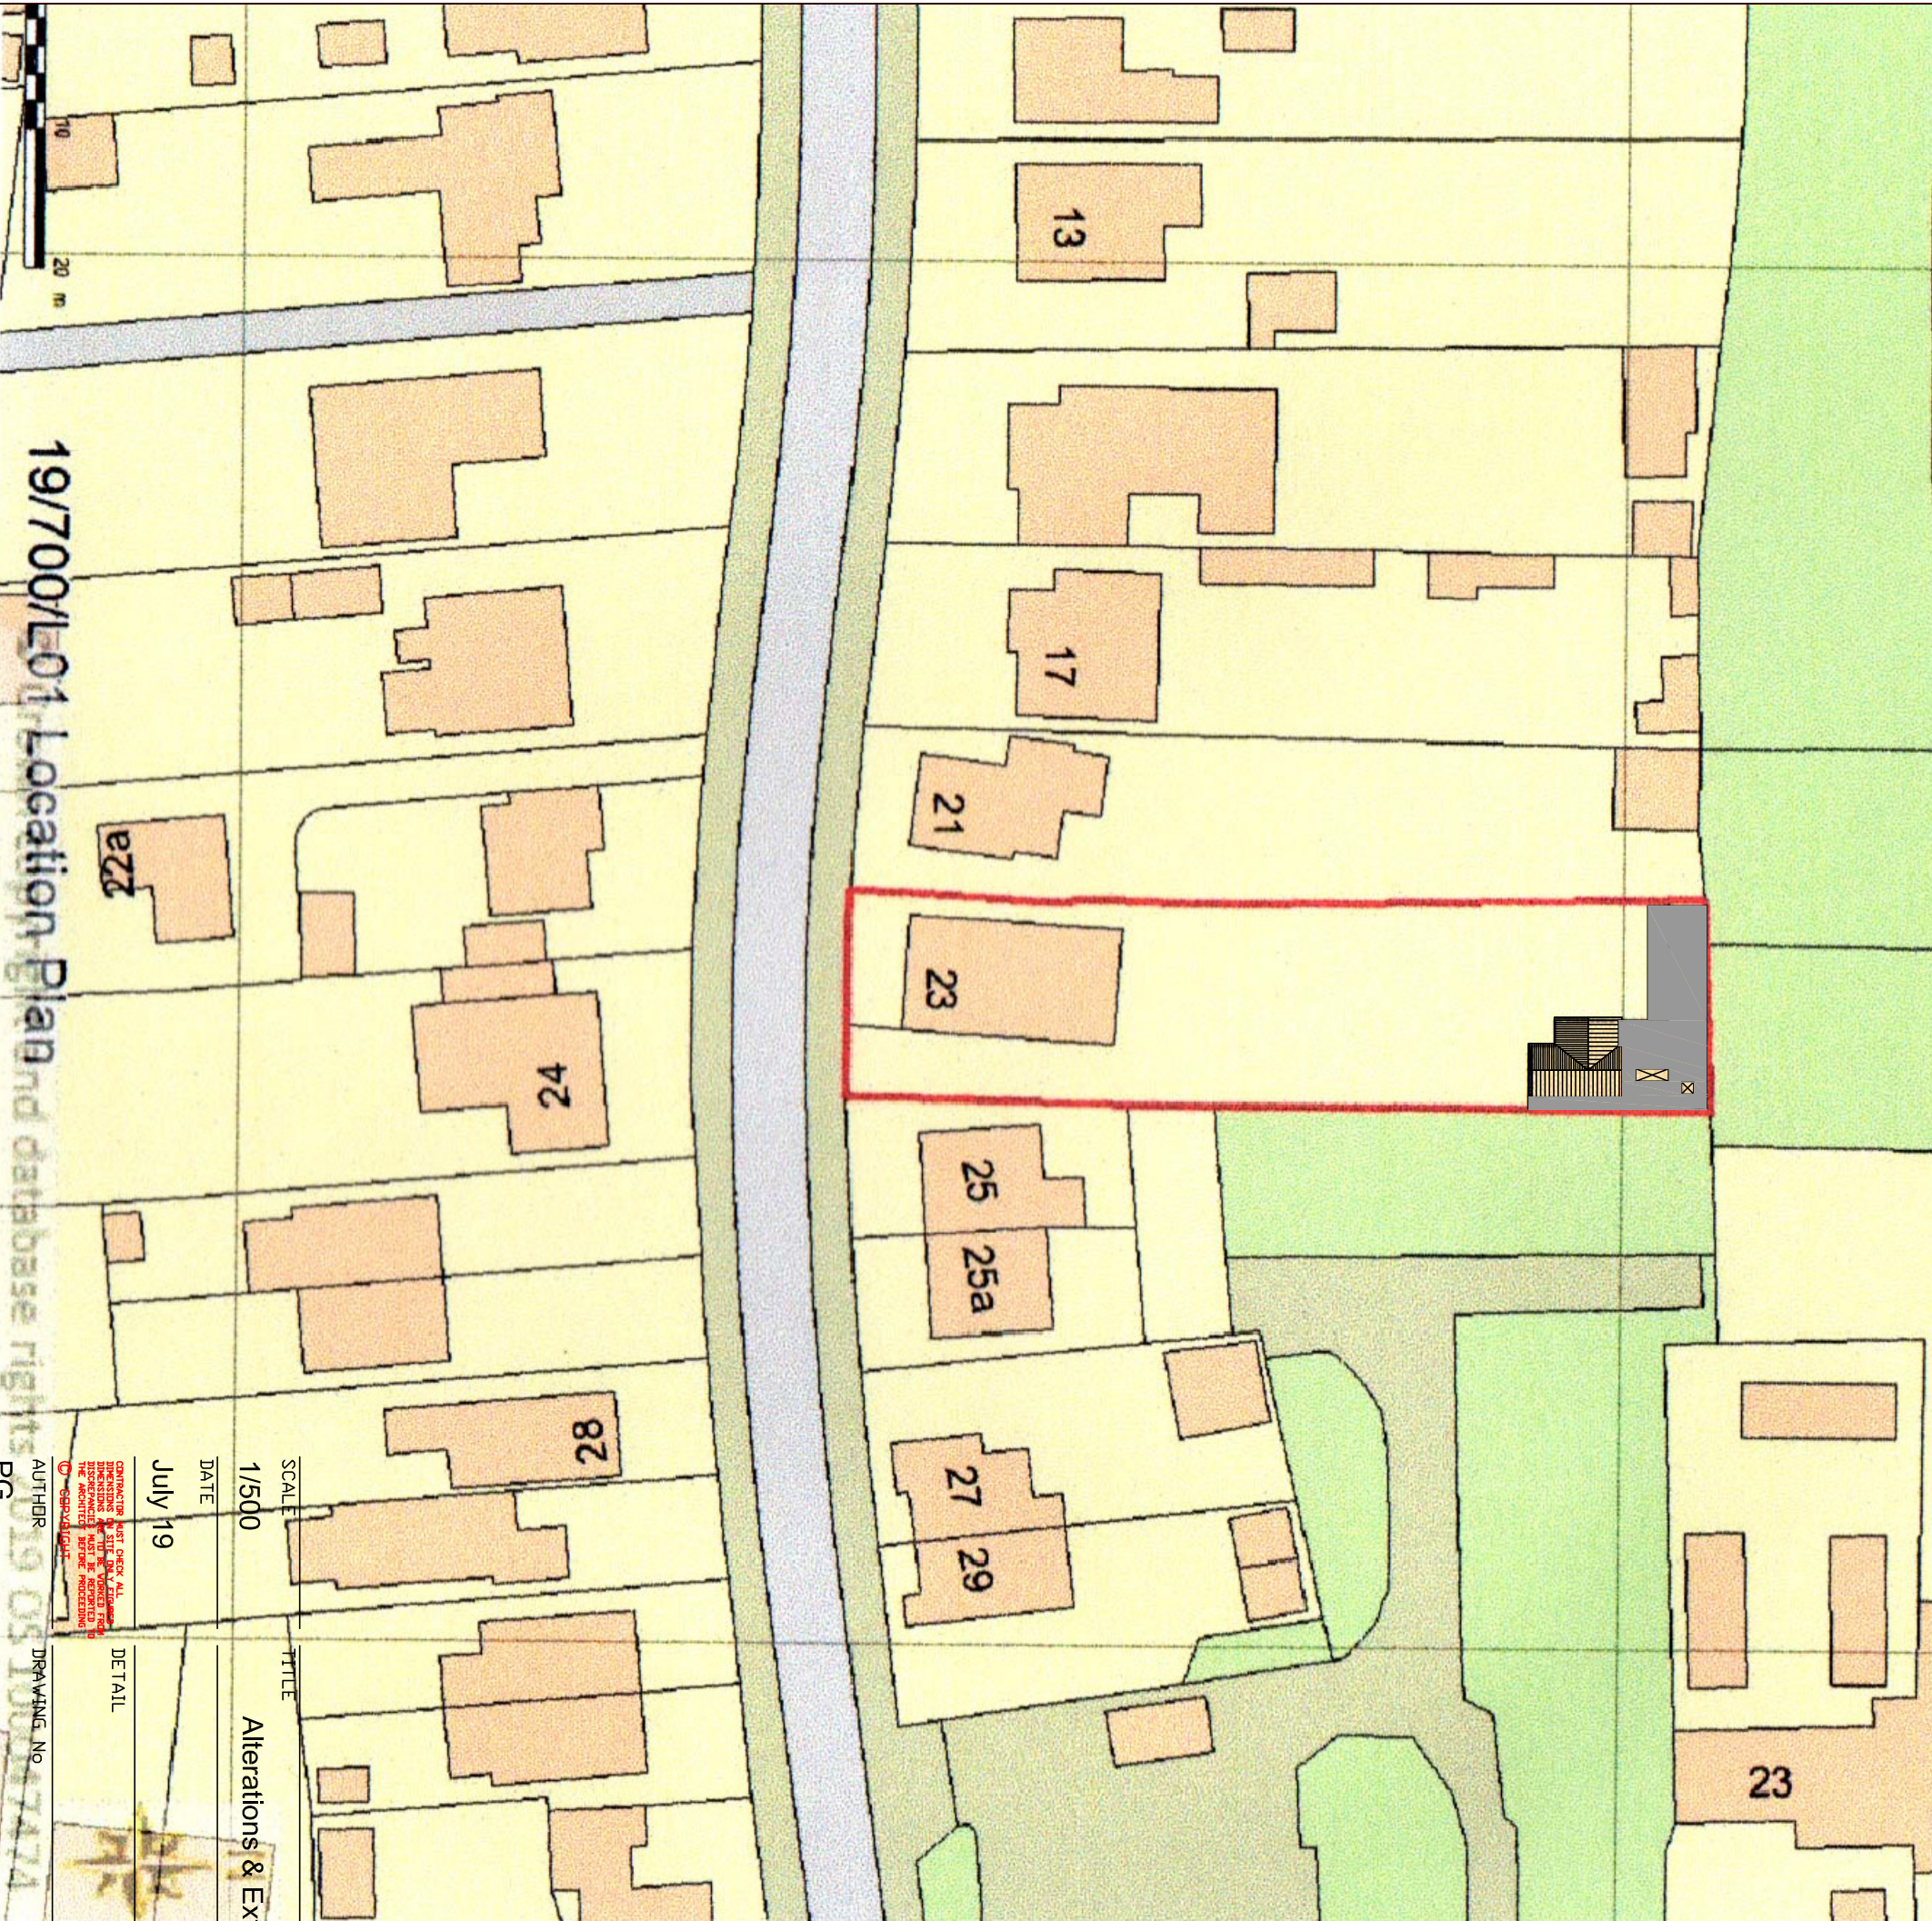

SCALE	1/500	TITLE	Alterations & Extensions to Annexe
DATE	July 19	DETAIL	23, Sandy Point Road Hayling Island
AUTHOR	PG	DRAWING No	Block Plan
19/700/B01			
19/700/B01			

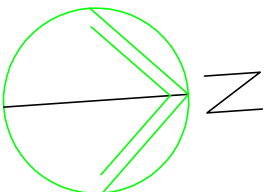

REVISION A: FOOTPRINT ADDED - 16/07/19 - PG

PETER GALLOWAY PARTNERSHIP



A R C H I T E C T S

HAVANT

TEL. 02392 483153 MDB. 07808 483362

E-MAIL: peter@pgpartners.co.uk