




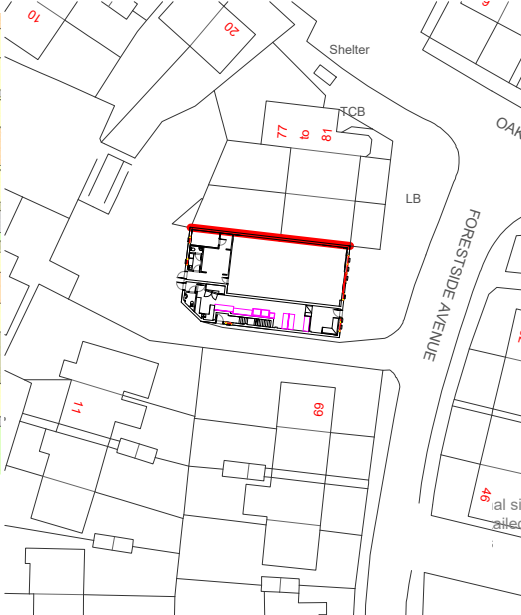

location plan scale A1 1:1000 A3 1:2000

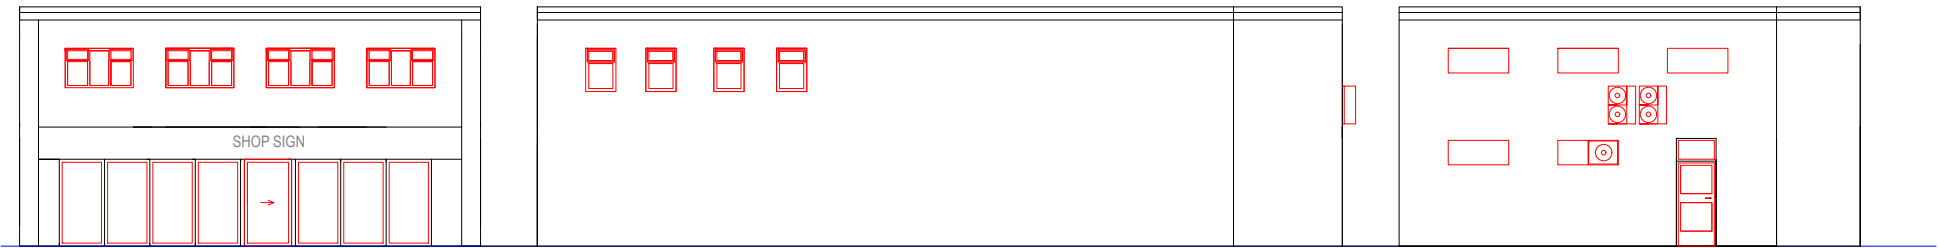

block plan scale A1 1:500 A3 1:1000

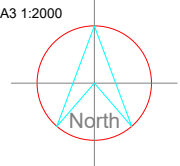


existing elevations scale A1 1:100 A3 1:200


Taper or discharge to be min.
1 metre above roof all to Jag
Services specification (allowance has been
made for future expansion)





Proposed East (front) elevation
scale A1 1:100 A3 1:200

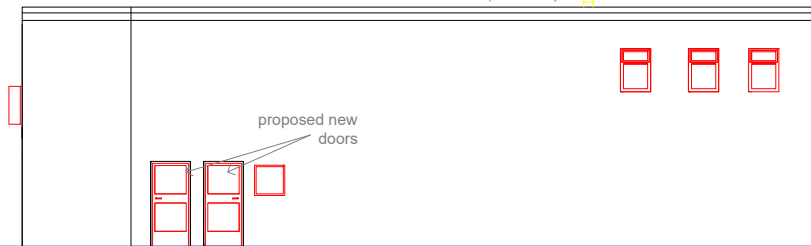


Proposed South (side) elevation
scale A1 1:100 A3 1:200

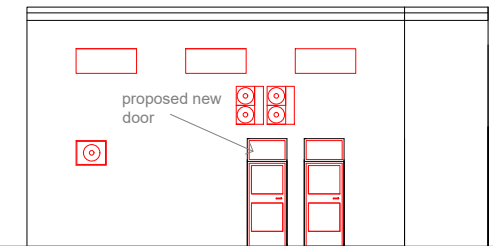


Proposed West (rear) elevation
scale A1 1:100 A3 1:200

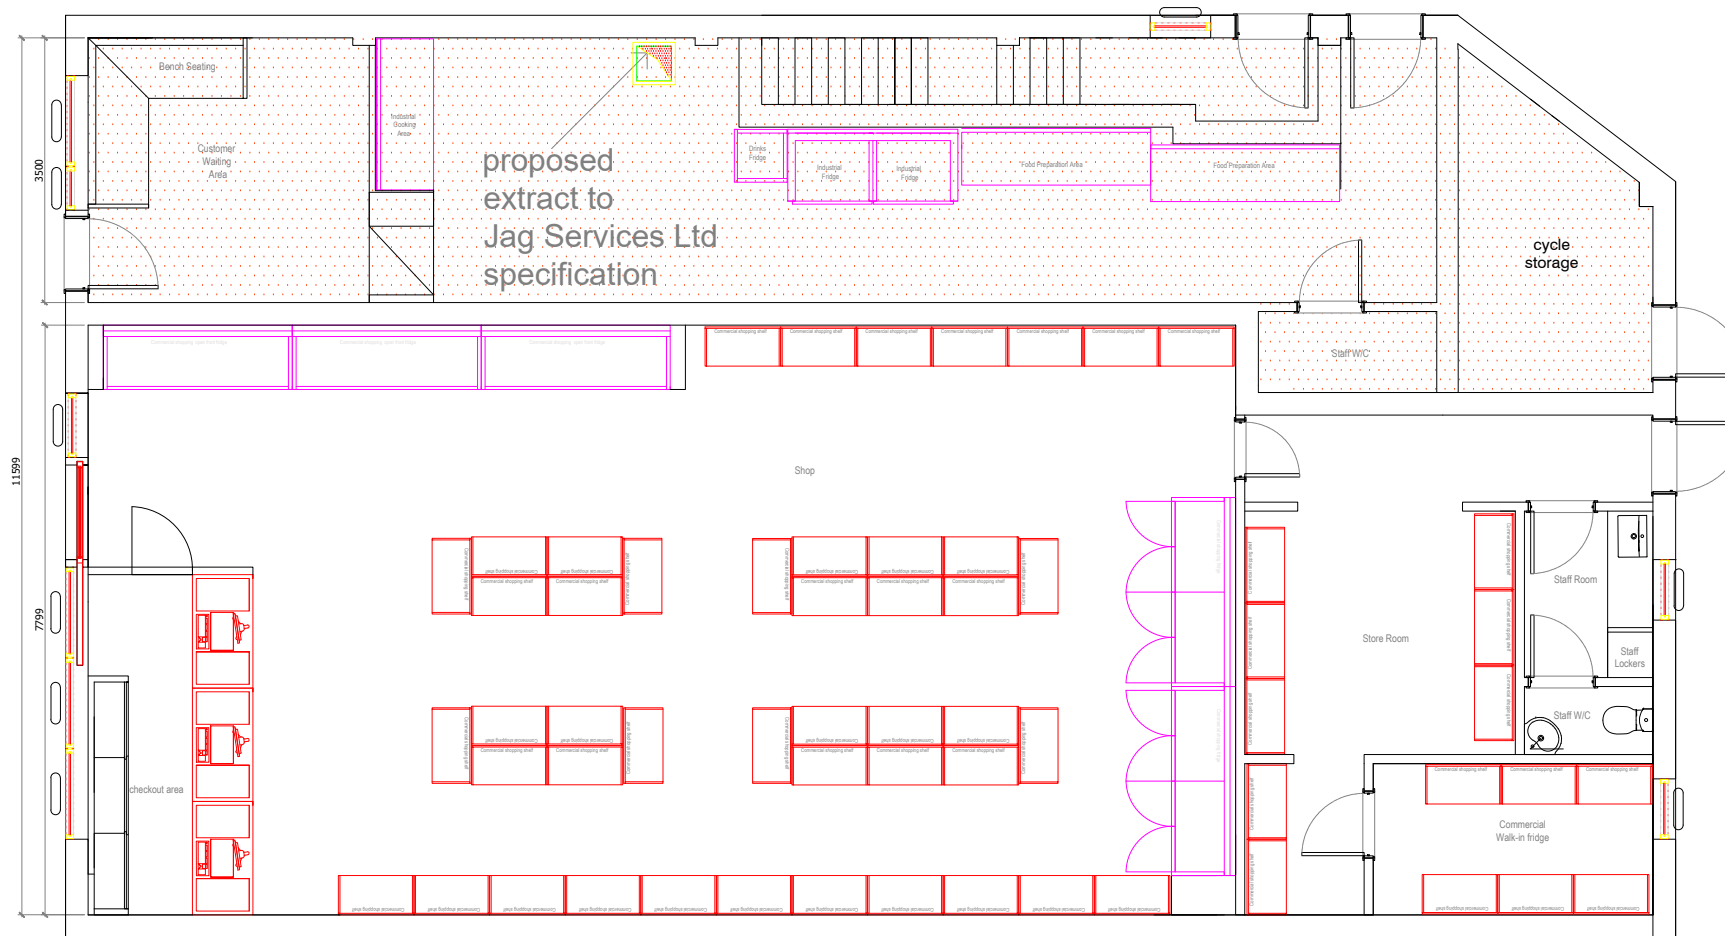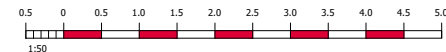

proposed ground floor scale A1 1:50 A3 1:100

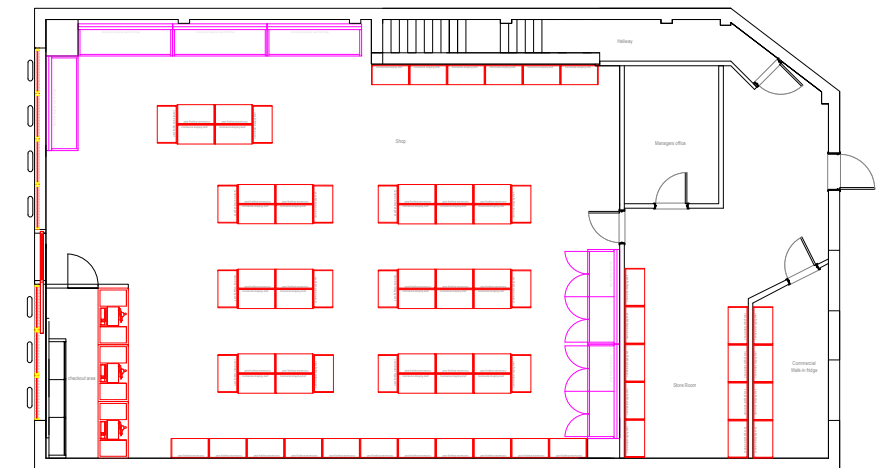

existing ground floor scale A1 1:100 A3 1:200

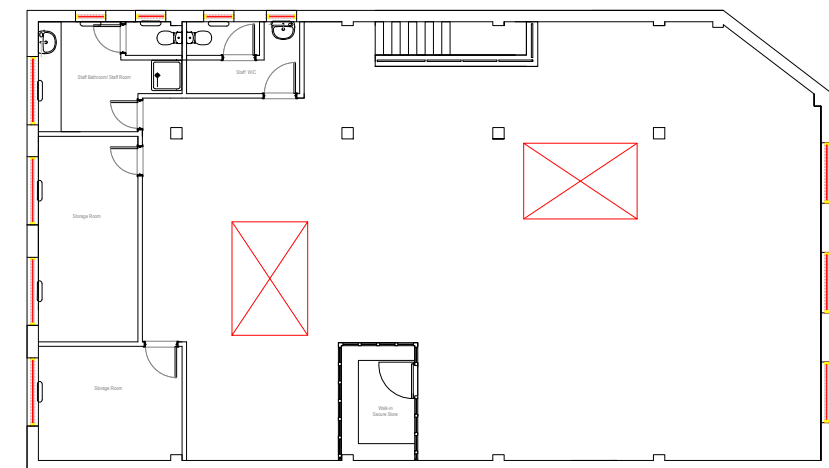

existing first floor scale A1 1:100 A3 1:200



18 Limberline Spur
hilsea, portsmouth,
hampshire, po3 5hj

tel: 07751 700114
e : alana@nowbuildit.co.uk



Rev B - Cycles store shown to ground floor plan 11.07.19
Rev C - Amended Doors on elevation in relation to the ground floor plan 16.07.19 Rev A - Extraction location added to Jag Services details 19.02.19



71 Forestside Avenue, Havant PO9 5ST 8811-01 Rev C

Existing & Proposed floor plans & elevations JULY 2019