
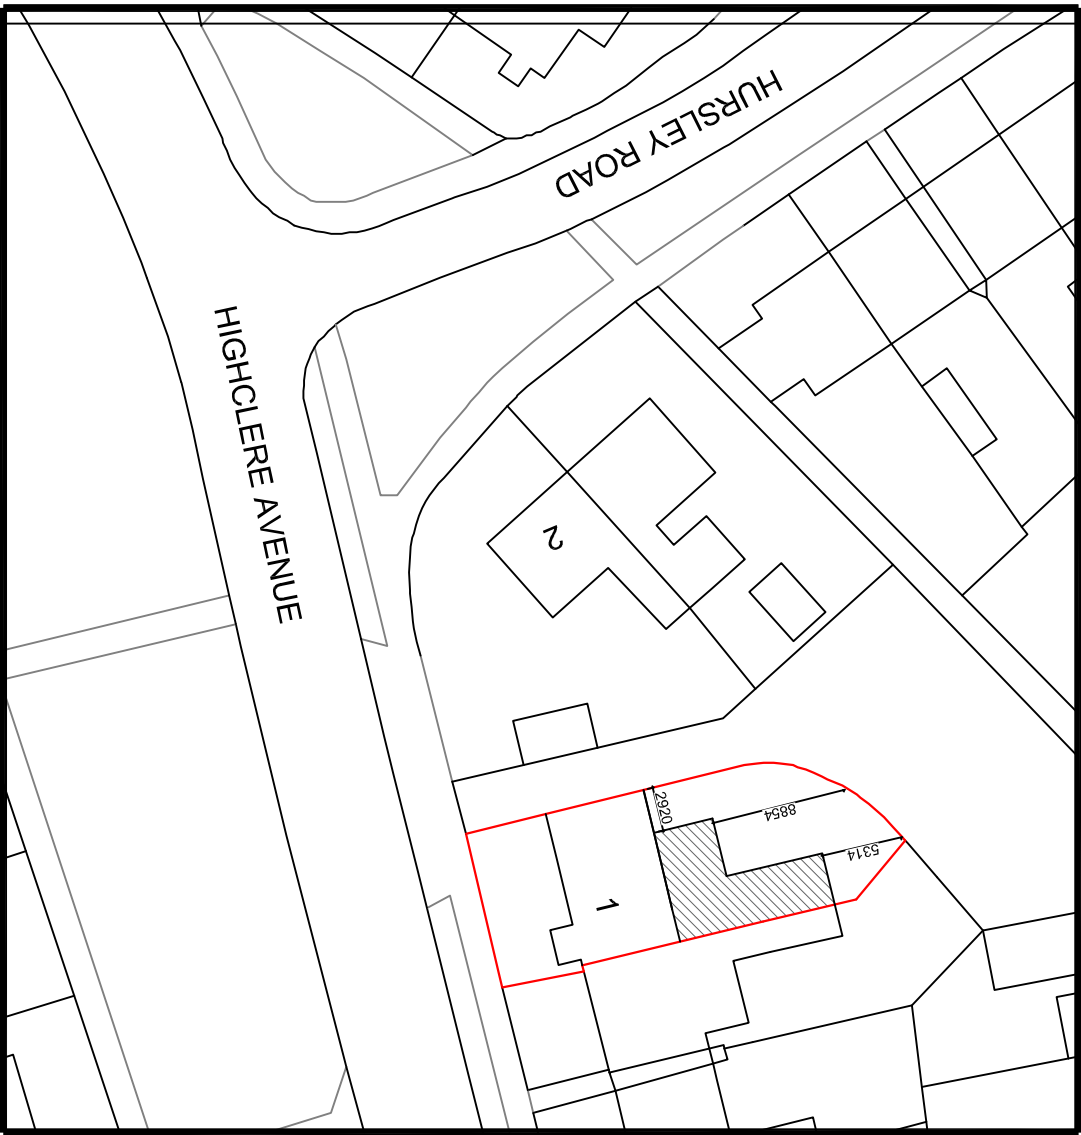
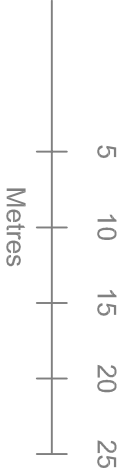


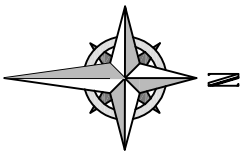

Your Home Plans Ltd The Rafter's, Aldwick Road, Aldwick, West Sussex, PO21 3RN 0800 6127 664 june@yourhomeplans.co.uk		1 Highclere Avenue Havant Hampshire PO9 4RB	
Block Plan			
Project Number: 1HIG-19		Drawing No: B01 REVA	
Date: 12th April 2019			
Drawn By: Your Home Plans Ltd			
Checked By: JEG		Scale: 1:500 A3	