
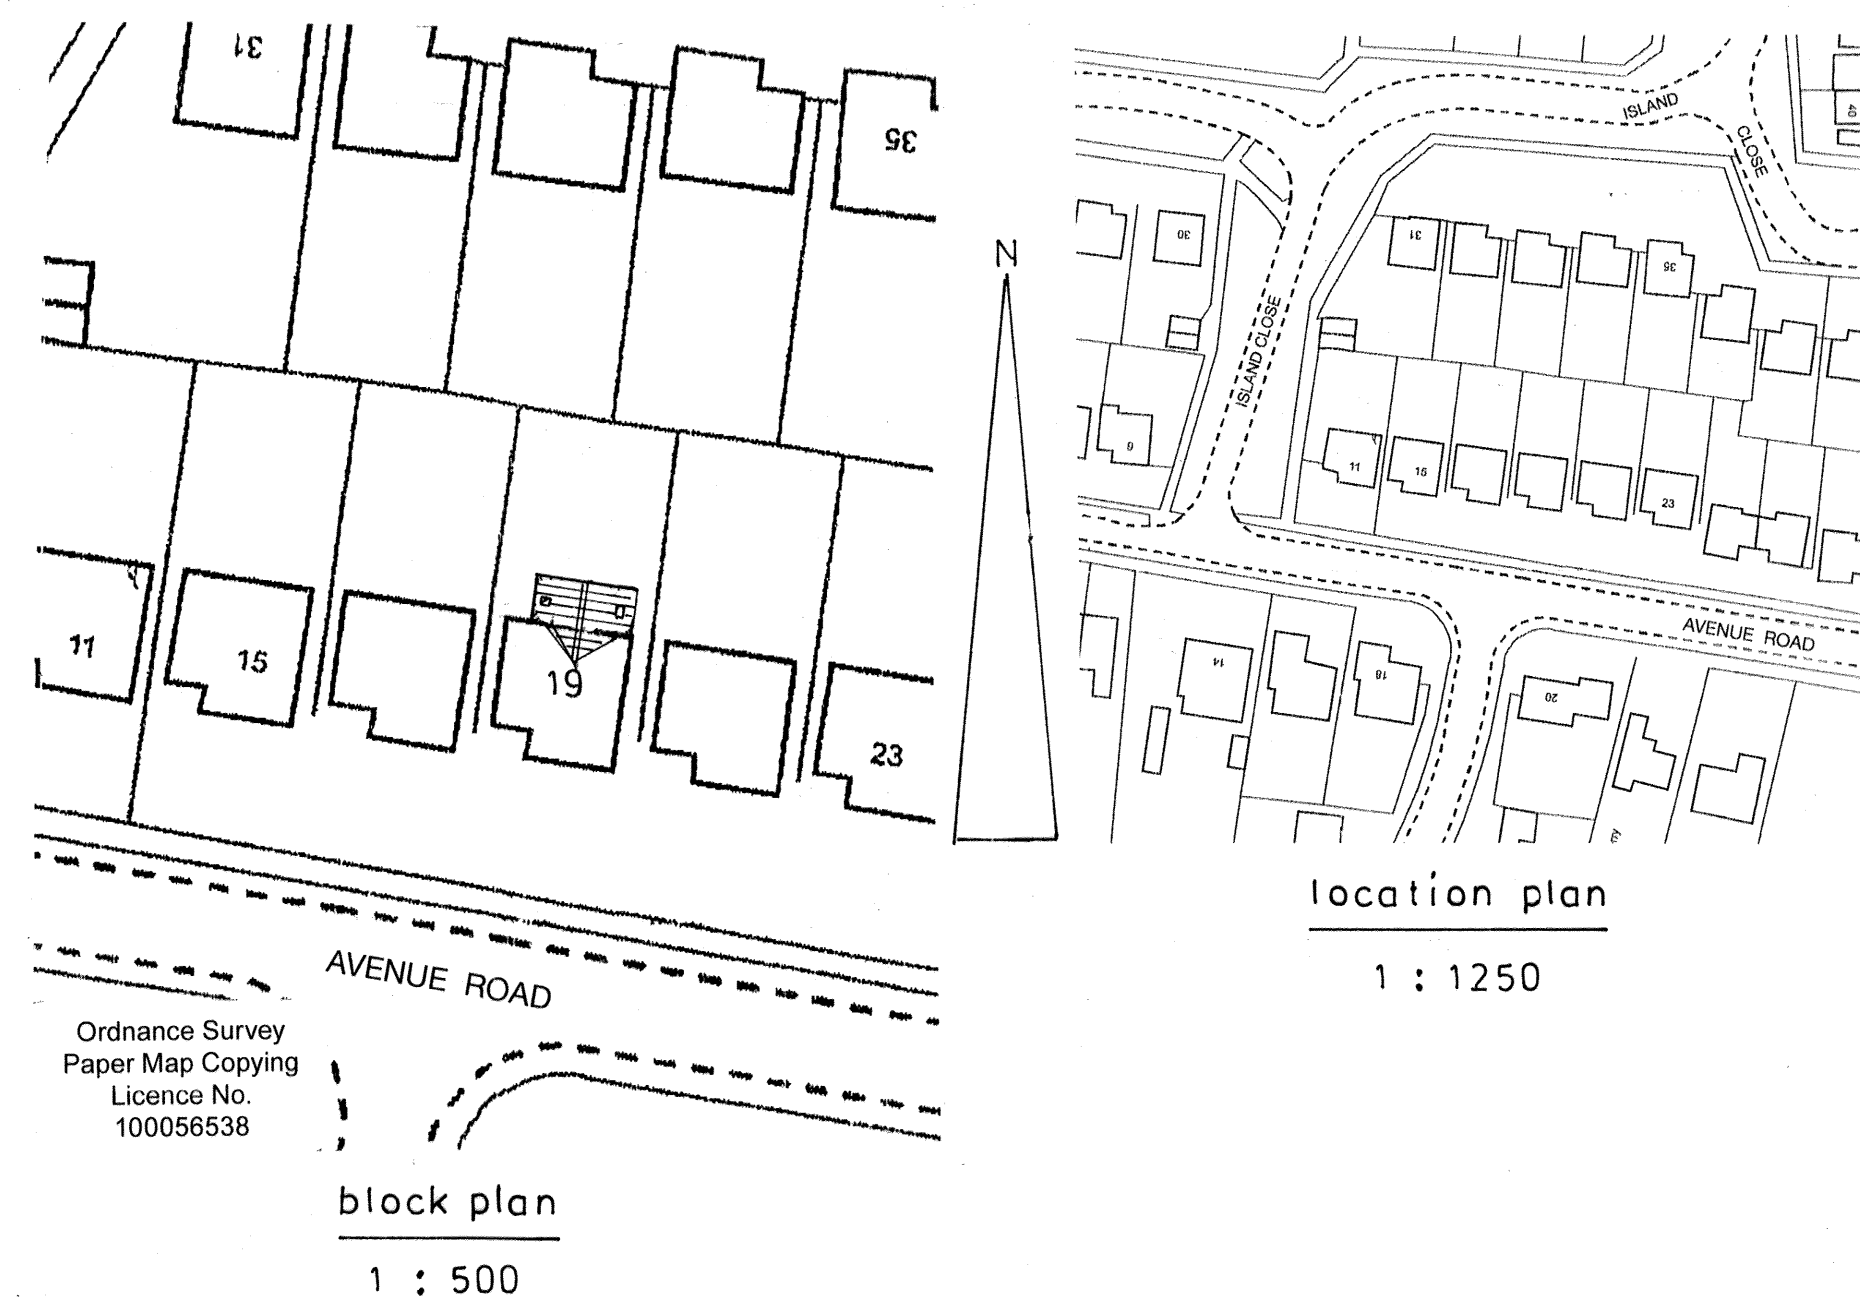
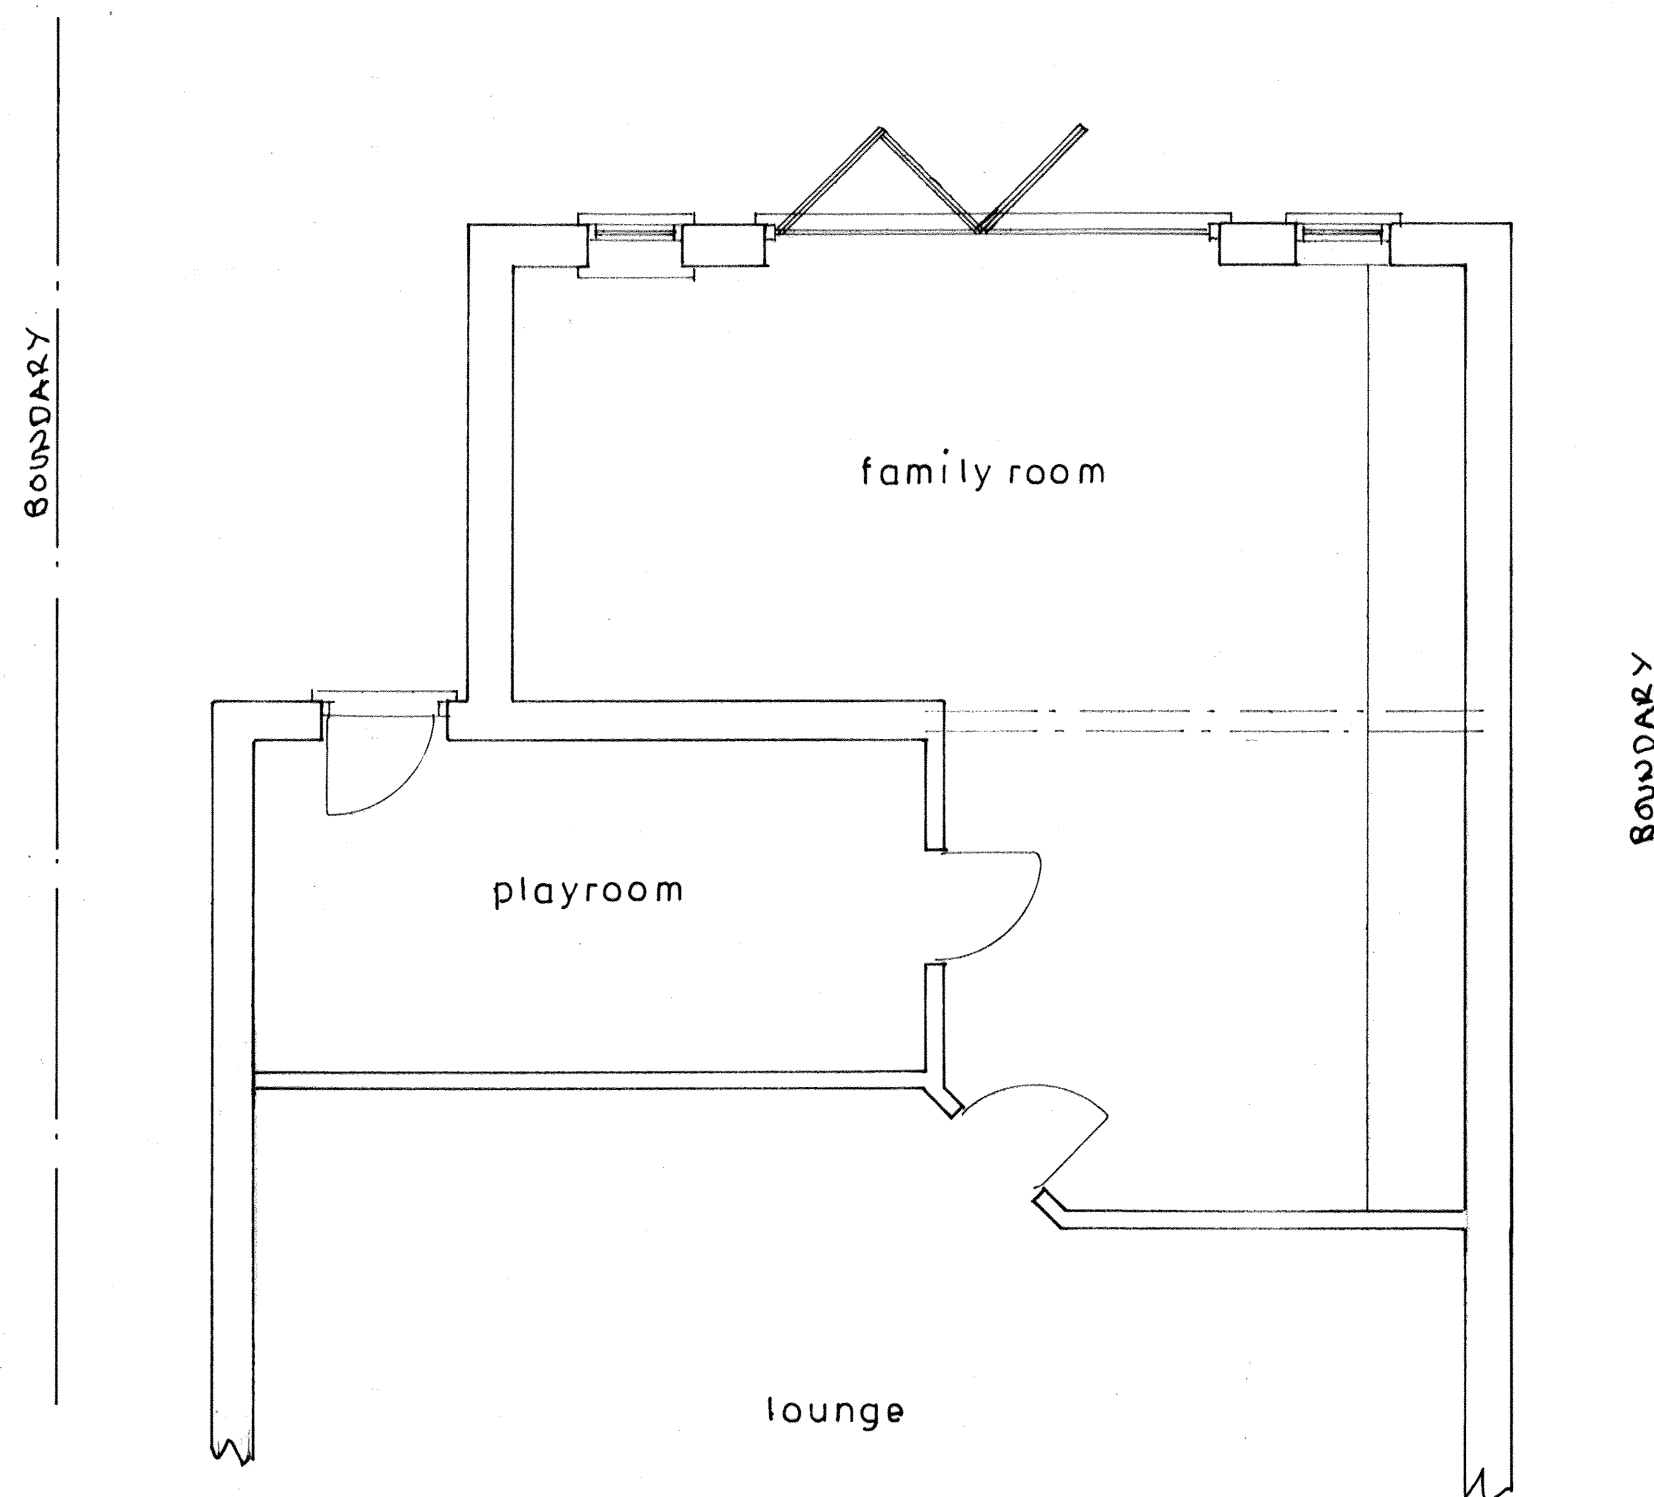


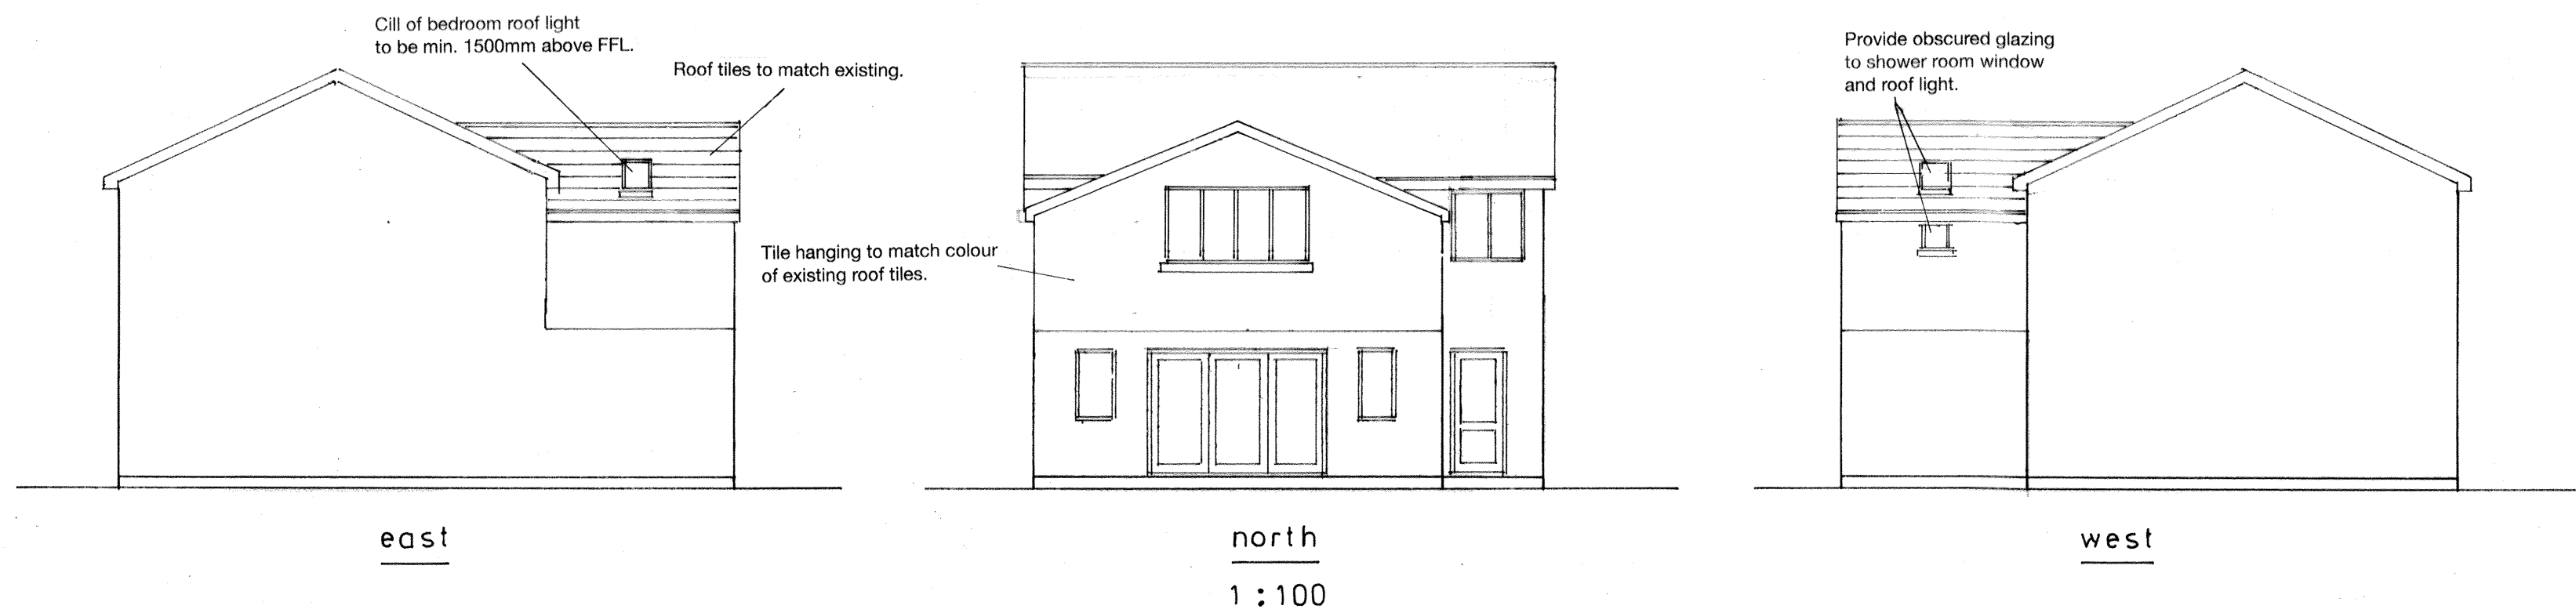

Proposed

PROPOSED 1ST FLOOR EXTENSION AT 19, AVENUE ROAD, HAYLING ISLAND
FOR MR. & MRS. J. MARSHALL.

sheet 1 a of 3

Bryan Butcher
Rainbow Cottage
Nyetimber Lane
Bognor Regis PO21 3JX
01243 266871
07973 233442
bryan.butcher@btinternet.com
www.bryanbutcher.com