
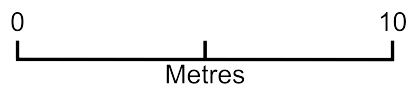


9 Penjar Block Plan

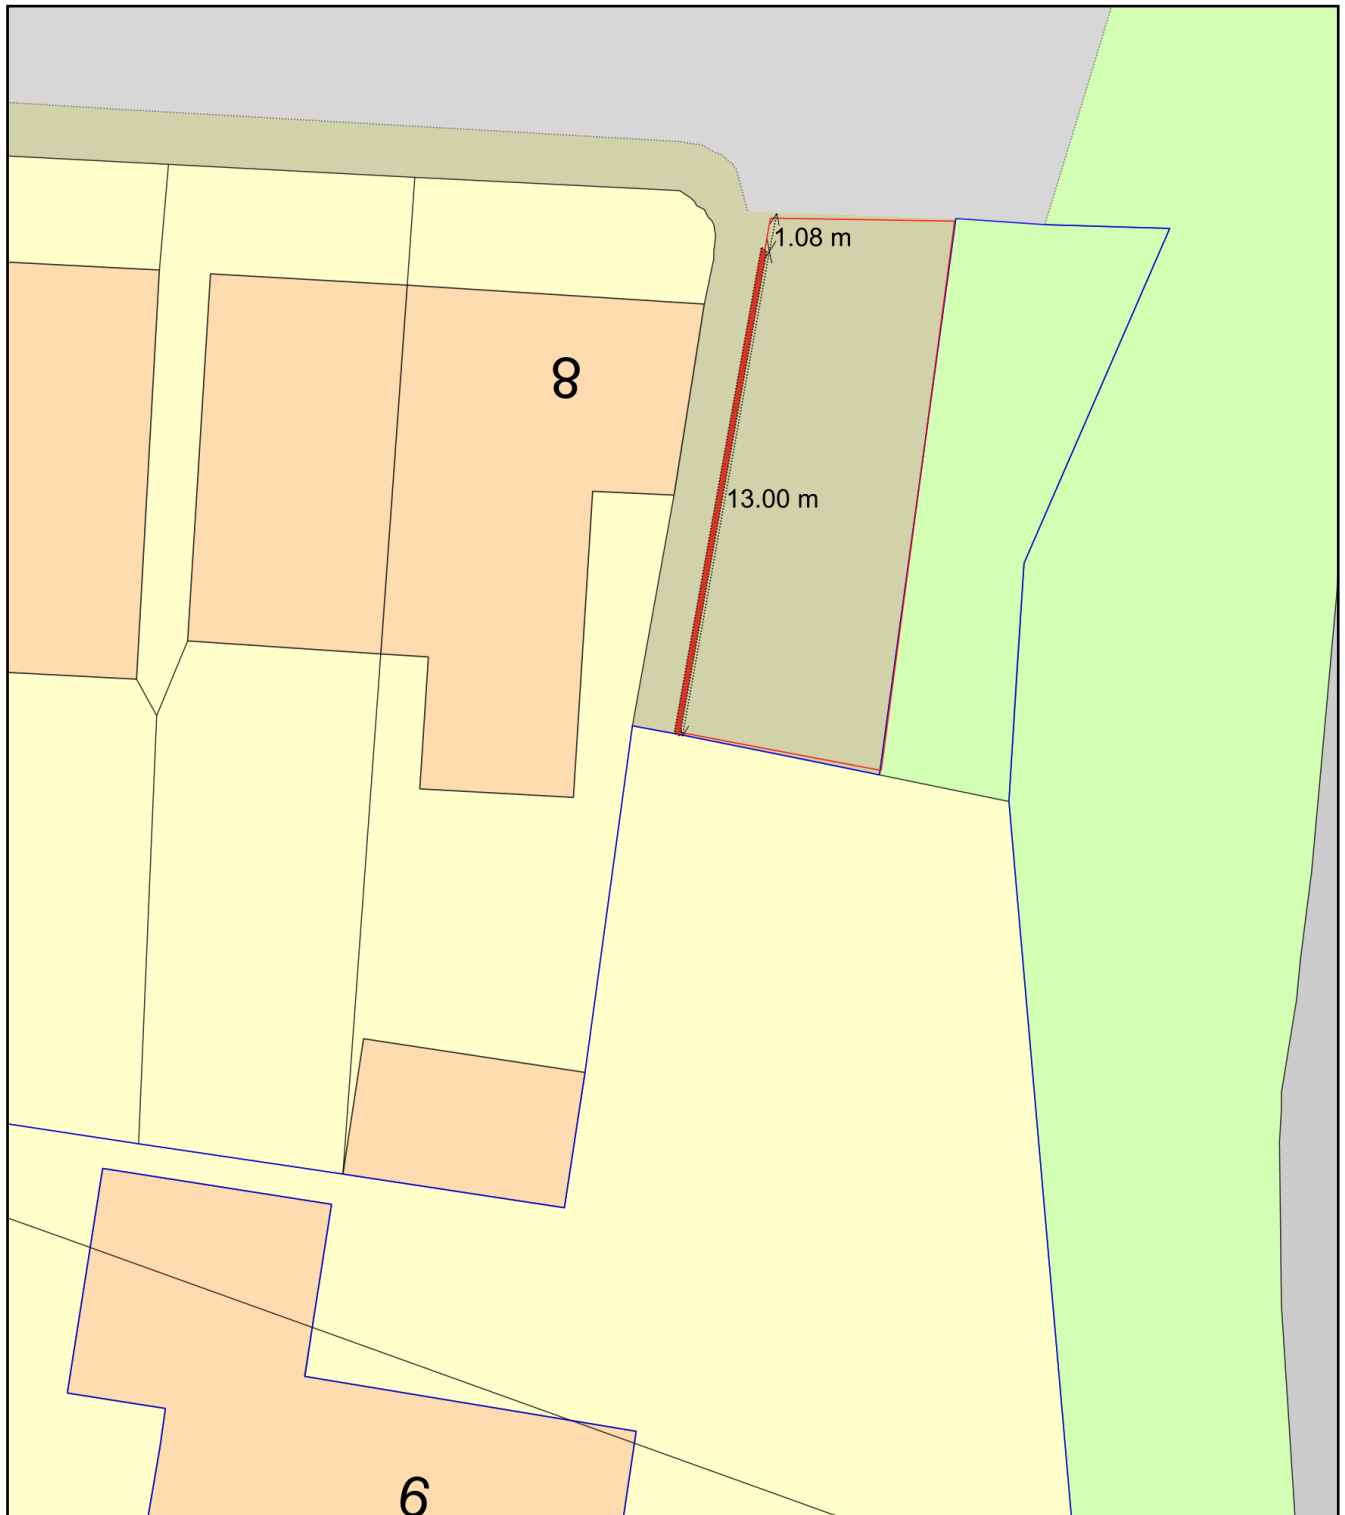

Plan Produced for: Matt Porton

Date Produced: 28 May 2019

Plan Number/Project ID: TQRQM19148091126454

Scale: 1:200 @ A4