NOTE
THIS DRAWING MAY BE SCALED FOR PLANNING PURPOSES ONLY.

ALL DIMENSIONS TO BE CHECKED ON SITE PRIOR TO COMMENCEMENT OF WORK. ALL DIMENSIONS RELATING TO SUB-CONTRACTORS OR SUPPLIERS WORK MUST BE CHECKED AND AGREED BETWEEN THE GENERAL CONTRACTOR, THE SUB-CONTRACTOR(S) AND / OR SUPPLIER(S). ALL DIMENSIONS ARE IN MILLIMETRES. ALL WORKS OR MATERIALS INDICATED ON THE DRAWING ARE TO BE TO THE LATEST BRITISH STANDARDS AND ARE TO BE CARRIED OUT IN ACCORDANCE WITH THE RELEVANT CODES OF PRACTICE OR RECOGNISED TRADE ASSOCIATION RECOMMENDATIONS AND PUBLICATIONS.
THIS DRAWING TO BE READ IN CONJUNCTION WITH ALL RELEVANT DRAWINGS AND SPECIFICATIONS OF OTHER CONSULTANTS.

ANY DISCREPANCIES TO BE BROUGHT TO THE ATTENTION OF THE ARCHITECT, IF IN DOUBT ASK.

APPR	DATE	STATUS
GE	11.03.19	PLANNING ISSUE

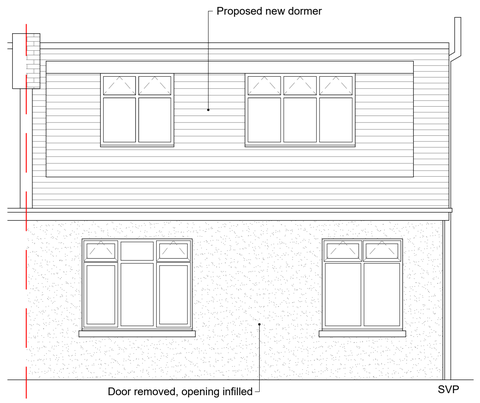

PROPOSED SOUTH ELEVATION
SCALE 1:50

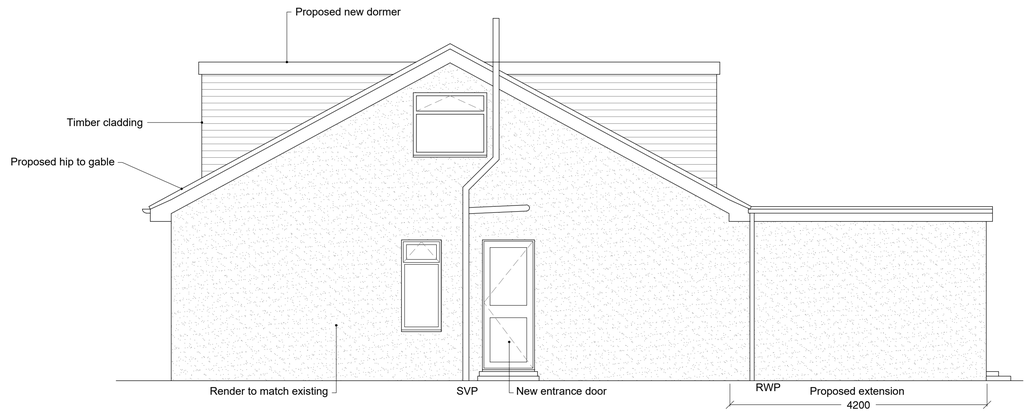

PROPOSED EAST ELEVATION
SCALE 1:50

PROPOSED NORTH ELEVATION
SCALE 1:50

0 1 2 3

PROPOSED WEST ELEVATION
SCALE 1:50

REV	DATE	AMENDMENT	BY
A	11/03/19	Elevations amended to suit plan option 3	CE

PROJECT
49 PARK AVE
WIDLEY
WATERLOOVILLE, PO7 5DN

DRAWING
PROPOSED ELEVATIONS

Date: FEB 2019	Drawn By: CE
Scale: 1:50 @ A1	Iss. App. By: GE
Drawing No: 003 A	File Location: 2019/002