



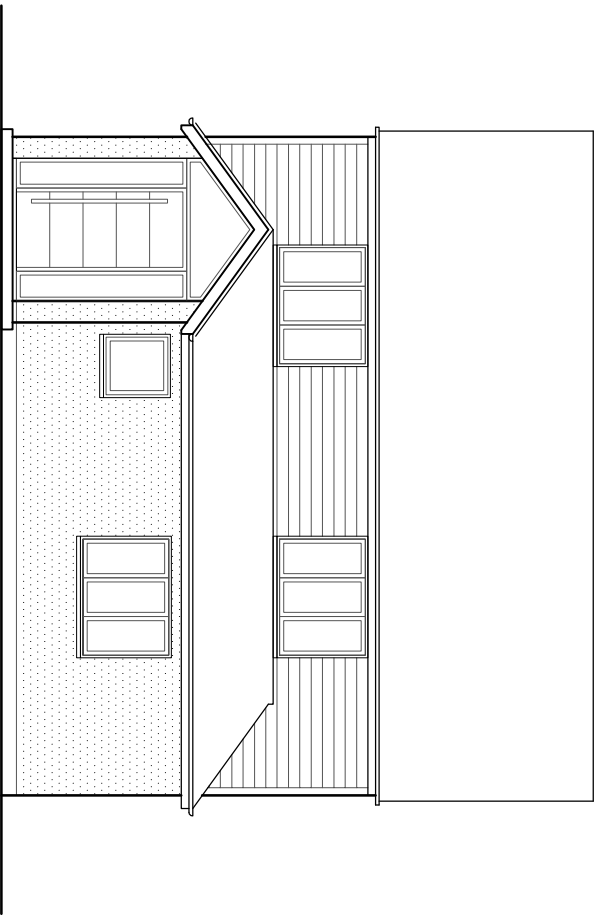


FRONT (NORTH)
1:100

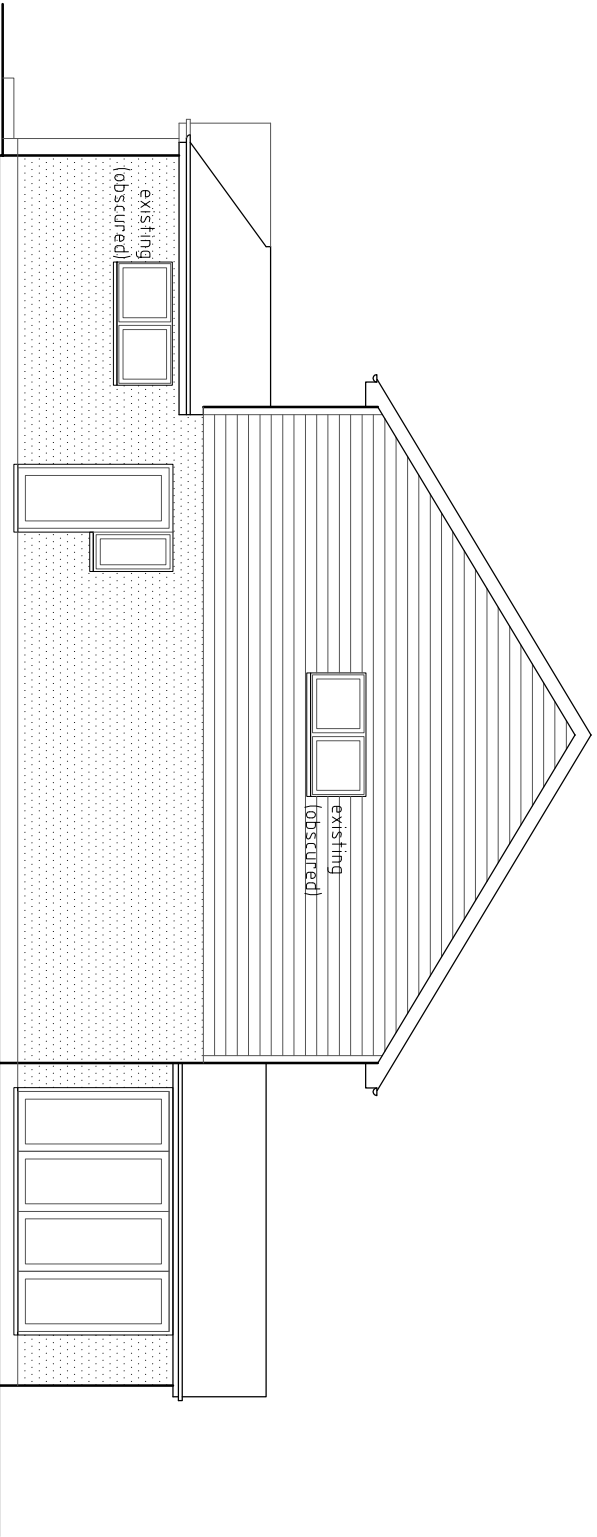


SIDE (WEST)
1:100

SCHEDULE OF MATERIALS:
-ROOF TILES TO MATCH
-HORIZONTAL CLADDING TO UPPER FLOORS
(GREY-GREEN)
-K-RENDER BELOW (OFF WHITE)
-NEW UPVC WINDOWS AND DOORS

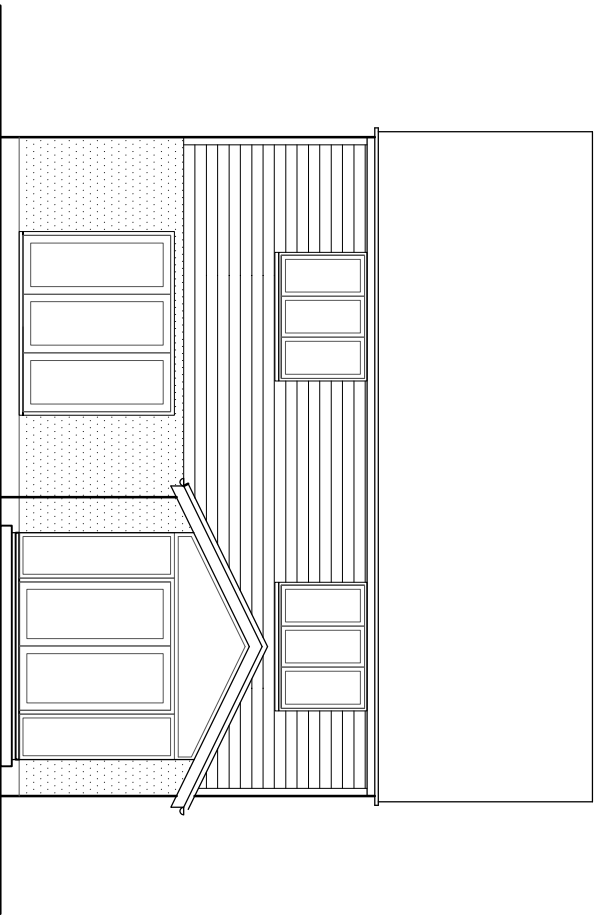

REAR (SOUTH)
1:100

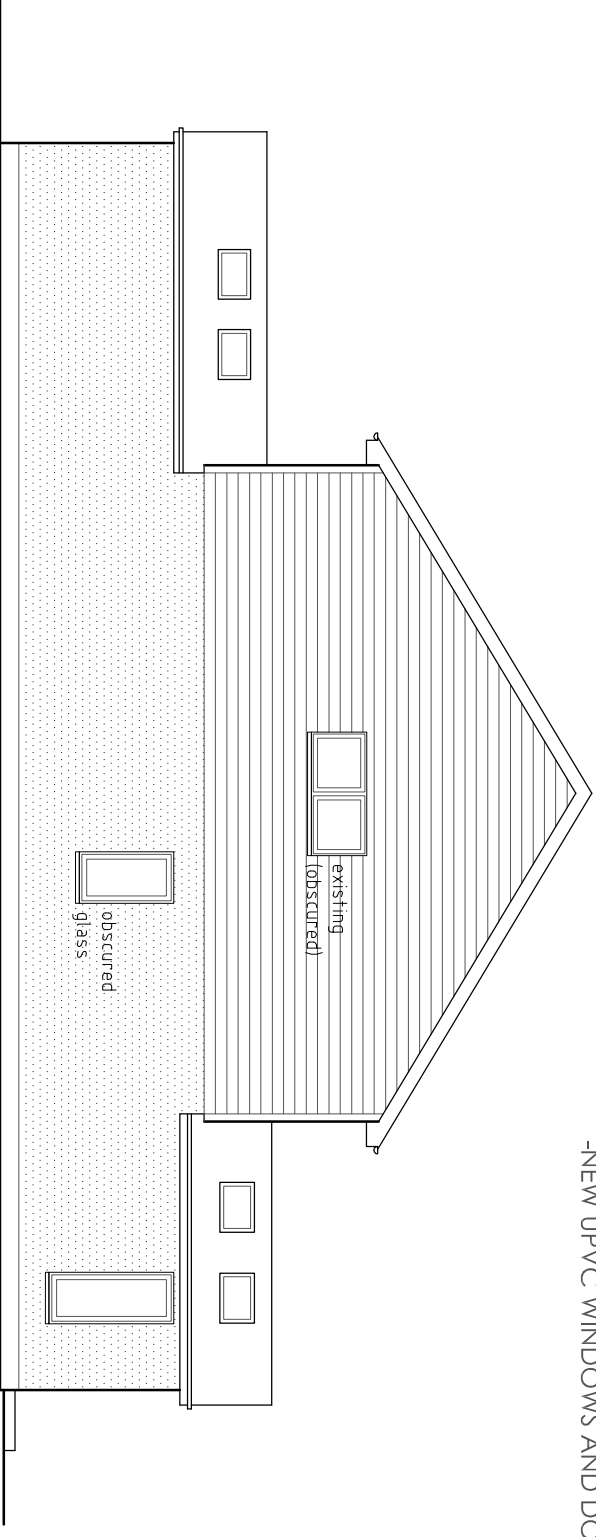

SIDE (EAST)
1:100

SCALE 1:100
0m 50m