Unit 1 Garden Area 65m²

Unit 2 Garden Area 59m²

Unit 1&2 Site Plan
1:100

1:100 @ A1
0 1 2 3m
1:100

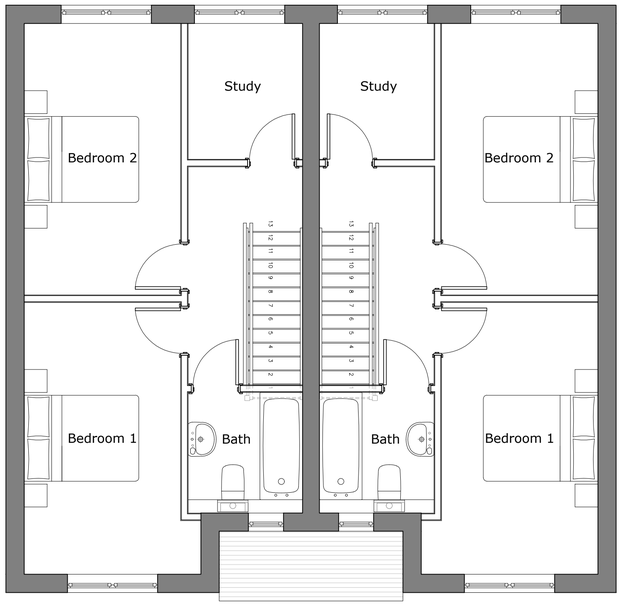

Unit 1& 2 First Floor Plan
1:50

1:50 @ A1
0 0.5 1 1.5m
1:50

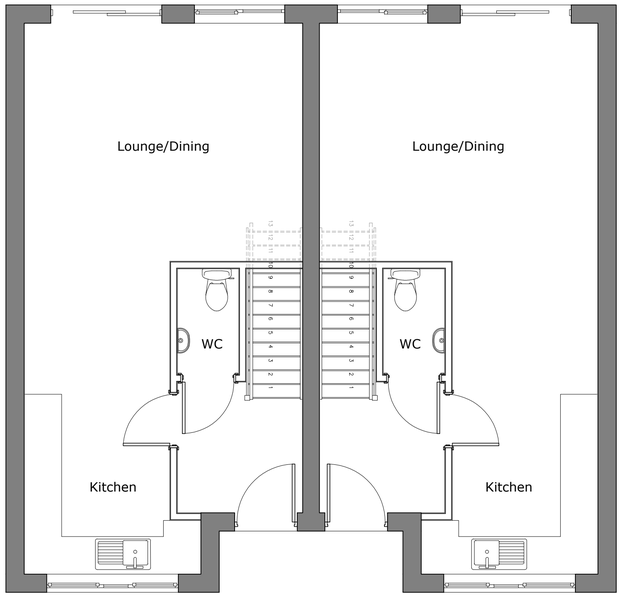

Unit 1& 2 Ground Floor Plan
1:50

1:50 @ A1
0 0.5 1 1.5m
1:50

N

notes:

revisions:

100mm @A1

NOTE: The contractor is responsible for checking all site dimensions and levels. These should be checked prior to the ordering of any components and before the commencement of the works. All discrepancies should be brought to the attention of the Contract Administrator

Mr Eyre
200 Park Avenue
Purbrook, Waterlooville
drawing information

title: Units 1&2 Proposed Site & Floor Plans
status: Planning
date: May 2018
scale: 1:50/100@A1
drawn: SCR
chk'd: GR

R & R DESIGN STUDIO LTD

job: 1040 dwg: 1200 rev: /