



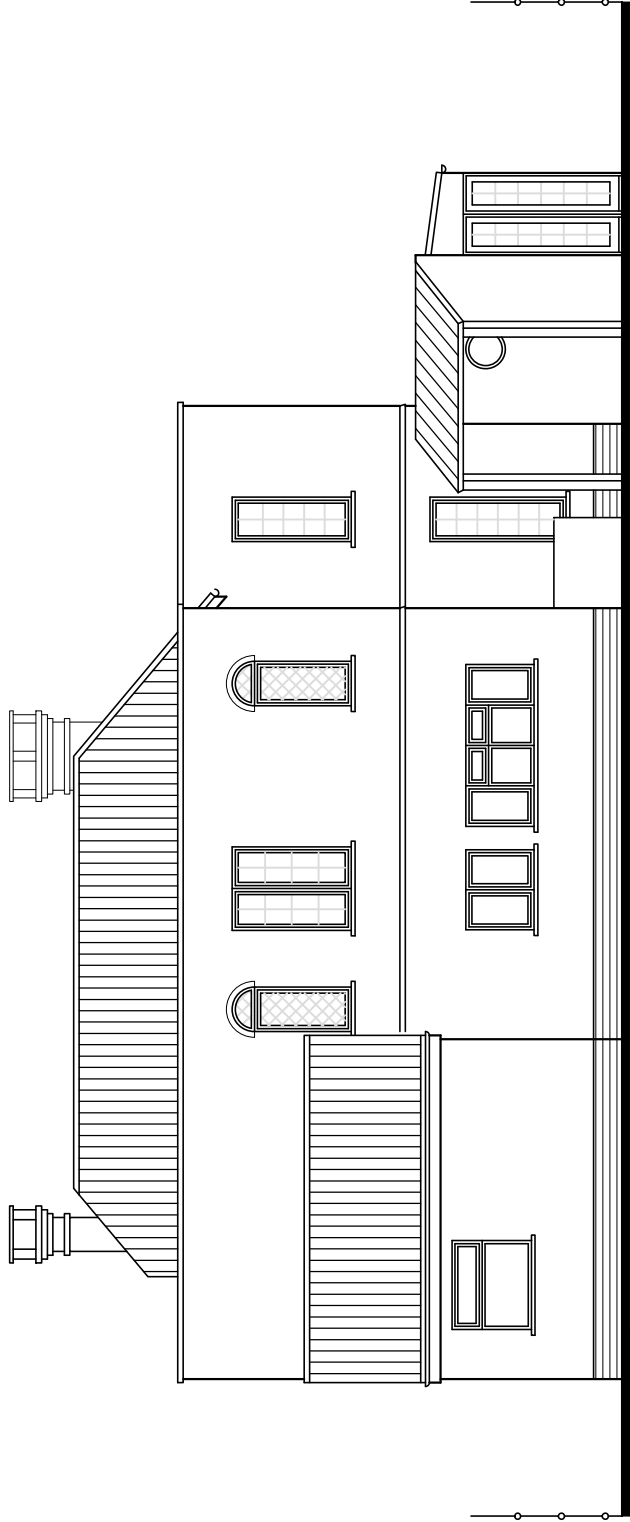

North

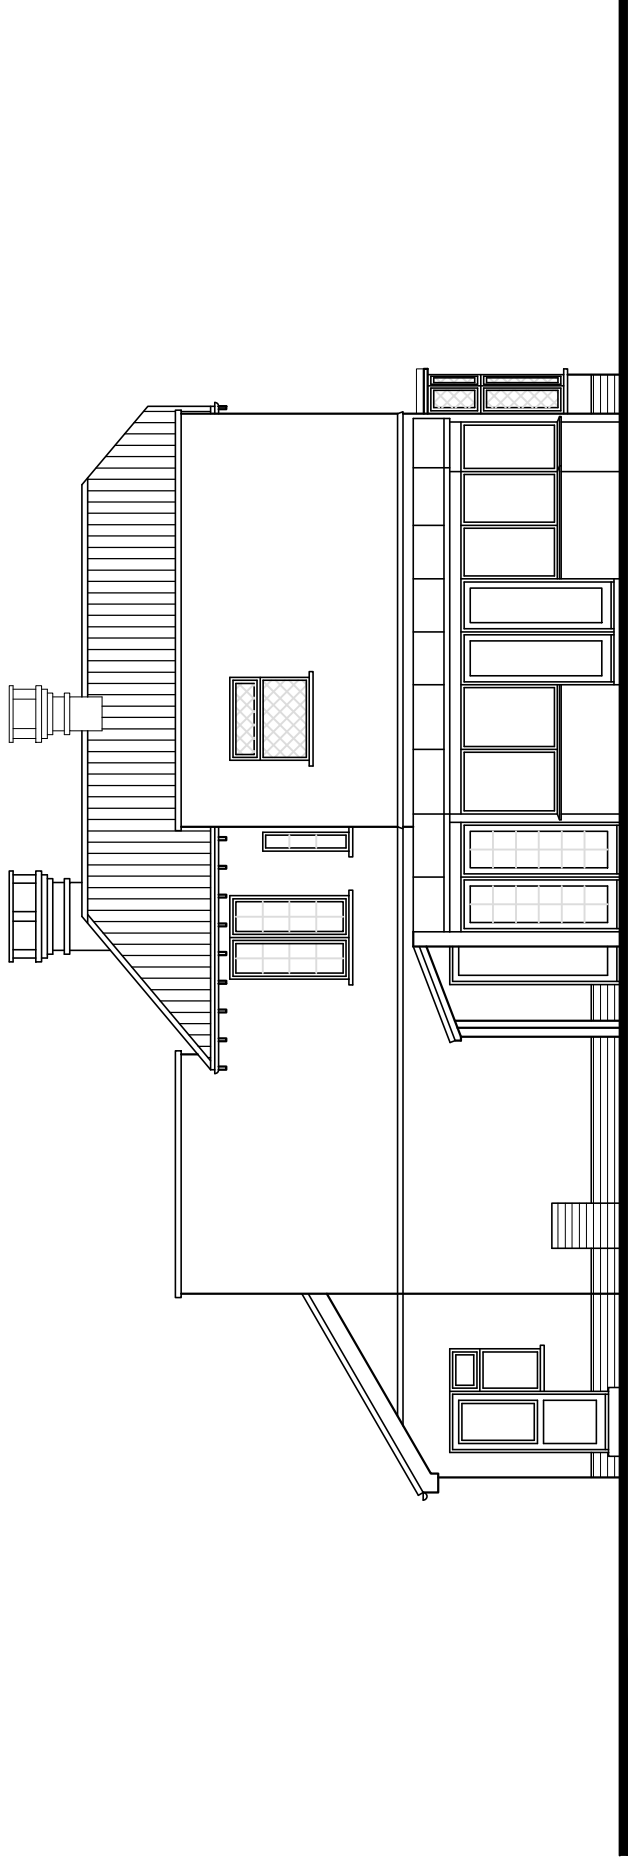

West

28 Sinah Lane
Hayling Island
Hampshire
PO11 0HH

Existing Elevations

Revisions	a) Note/Date/Initial
b)	
c)	
d)	

CAD

Critchley Architecture And Design Ltd.
Contact: 02392 474 919 | info@caad.online

The Old Brewery, 15E South Street, Havant, PO9 1BU

Scale A1=1:50, A3=1:100
Drawn SAR
Date 15/10/18



18100-302

30m

20m

10m

40m