


NOTES:


Dimensions to be checked on site before commencing work. Any discrepancies shall be reported to the architect immediately.

Do not scale from these drawings except for planning purposes. Use figured dimensions only.


Where applicable this drawing is to be read in conjunction with other consultants' drawings.

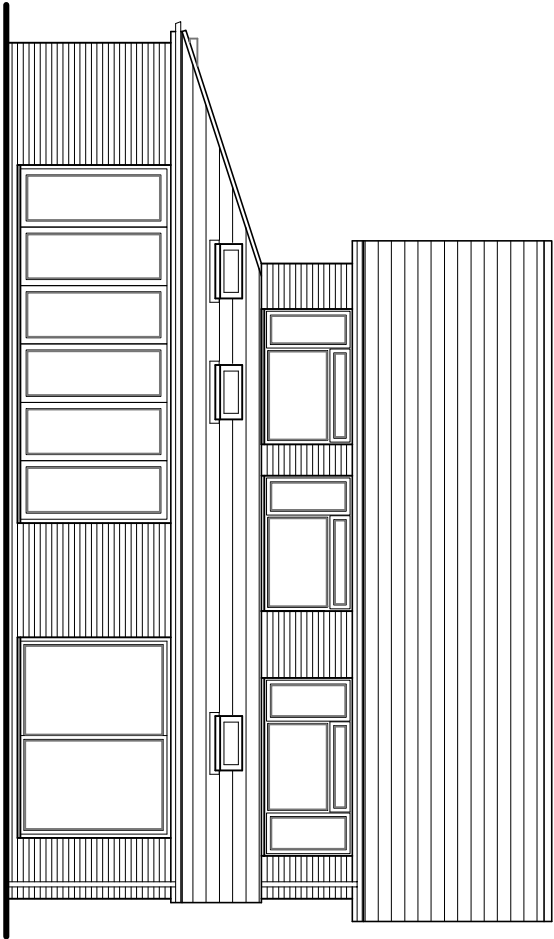


Rear (north) elevation

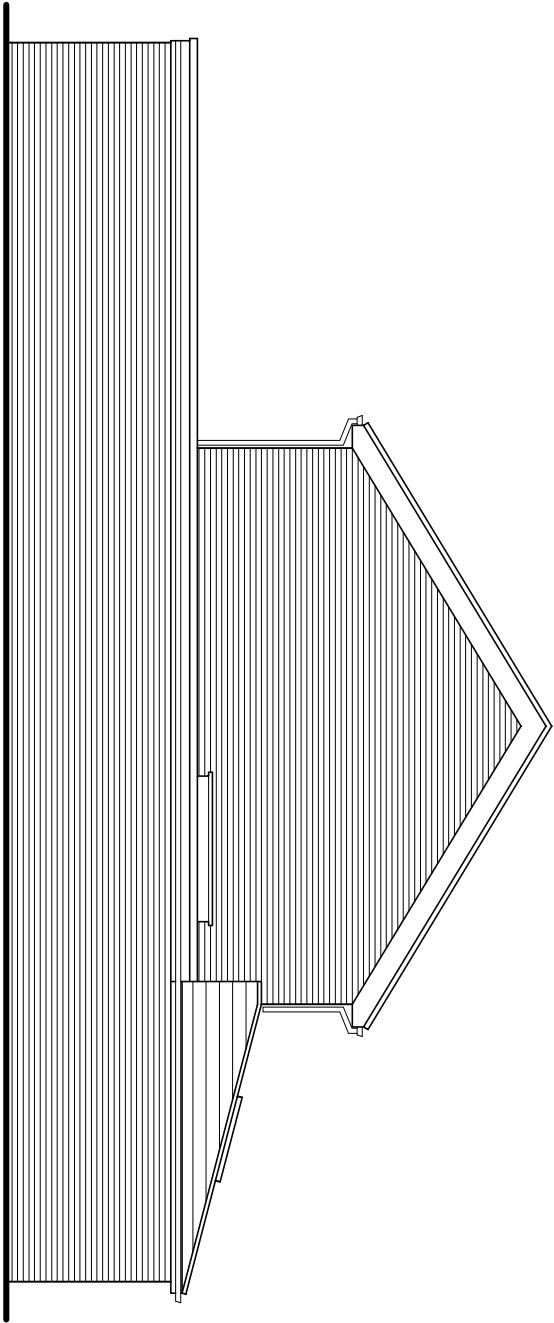

Side (east) elevation

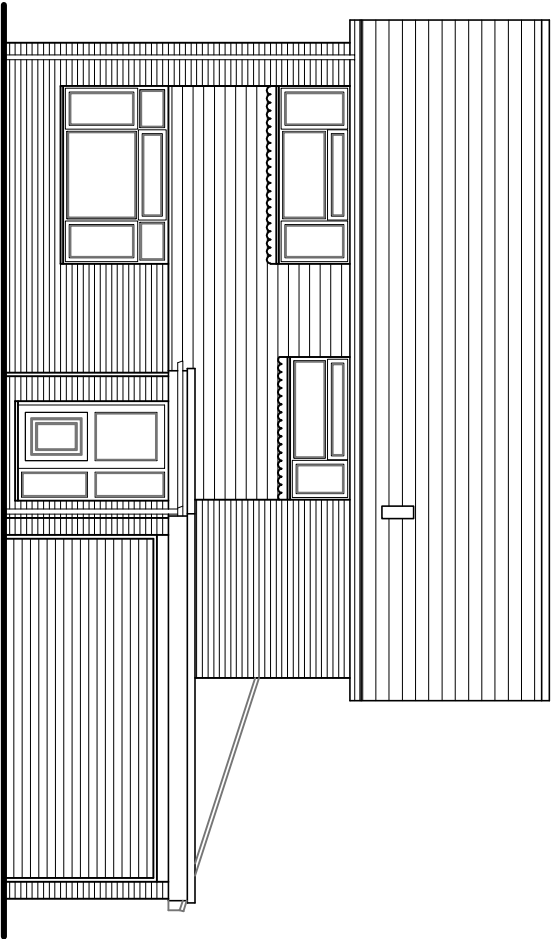


Front (south) elevation

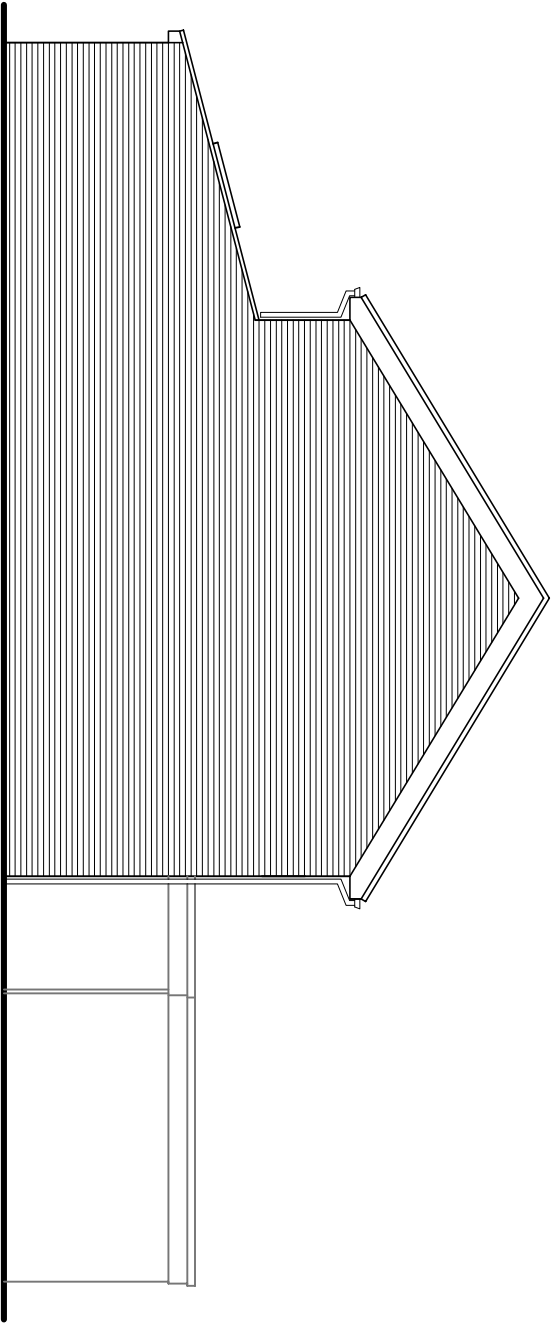

Side (west) elevation

Existing elevations scale 1:100

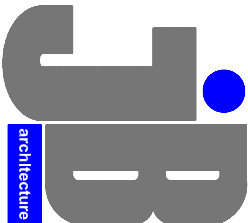

JIMMY BESSANT ARCHITECTURE
TEL: 01243 373620 M: 07769904282
E: jimmy@jb-architecture.co.uk
Web: www.jb-architecture.co.uk

For
MR & MRS STRADWICK

Project
PROPOSED EXTENSION AT
3 LEXDEN GARDENS,
HAYLING ISLAND
PO11 0QP

Title

EXISTING ELEVATIONS

Date	Drawn	Scale	Checked
JUNE 2019	JB	1:100 @ A3	-
Job Number	Drawing Number	Revision	
PL237/19	402		