



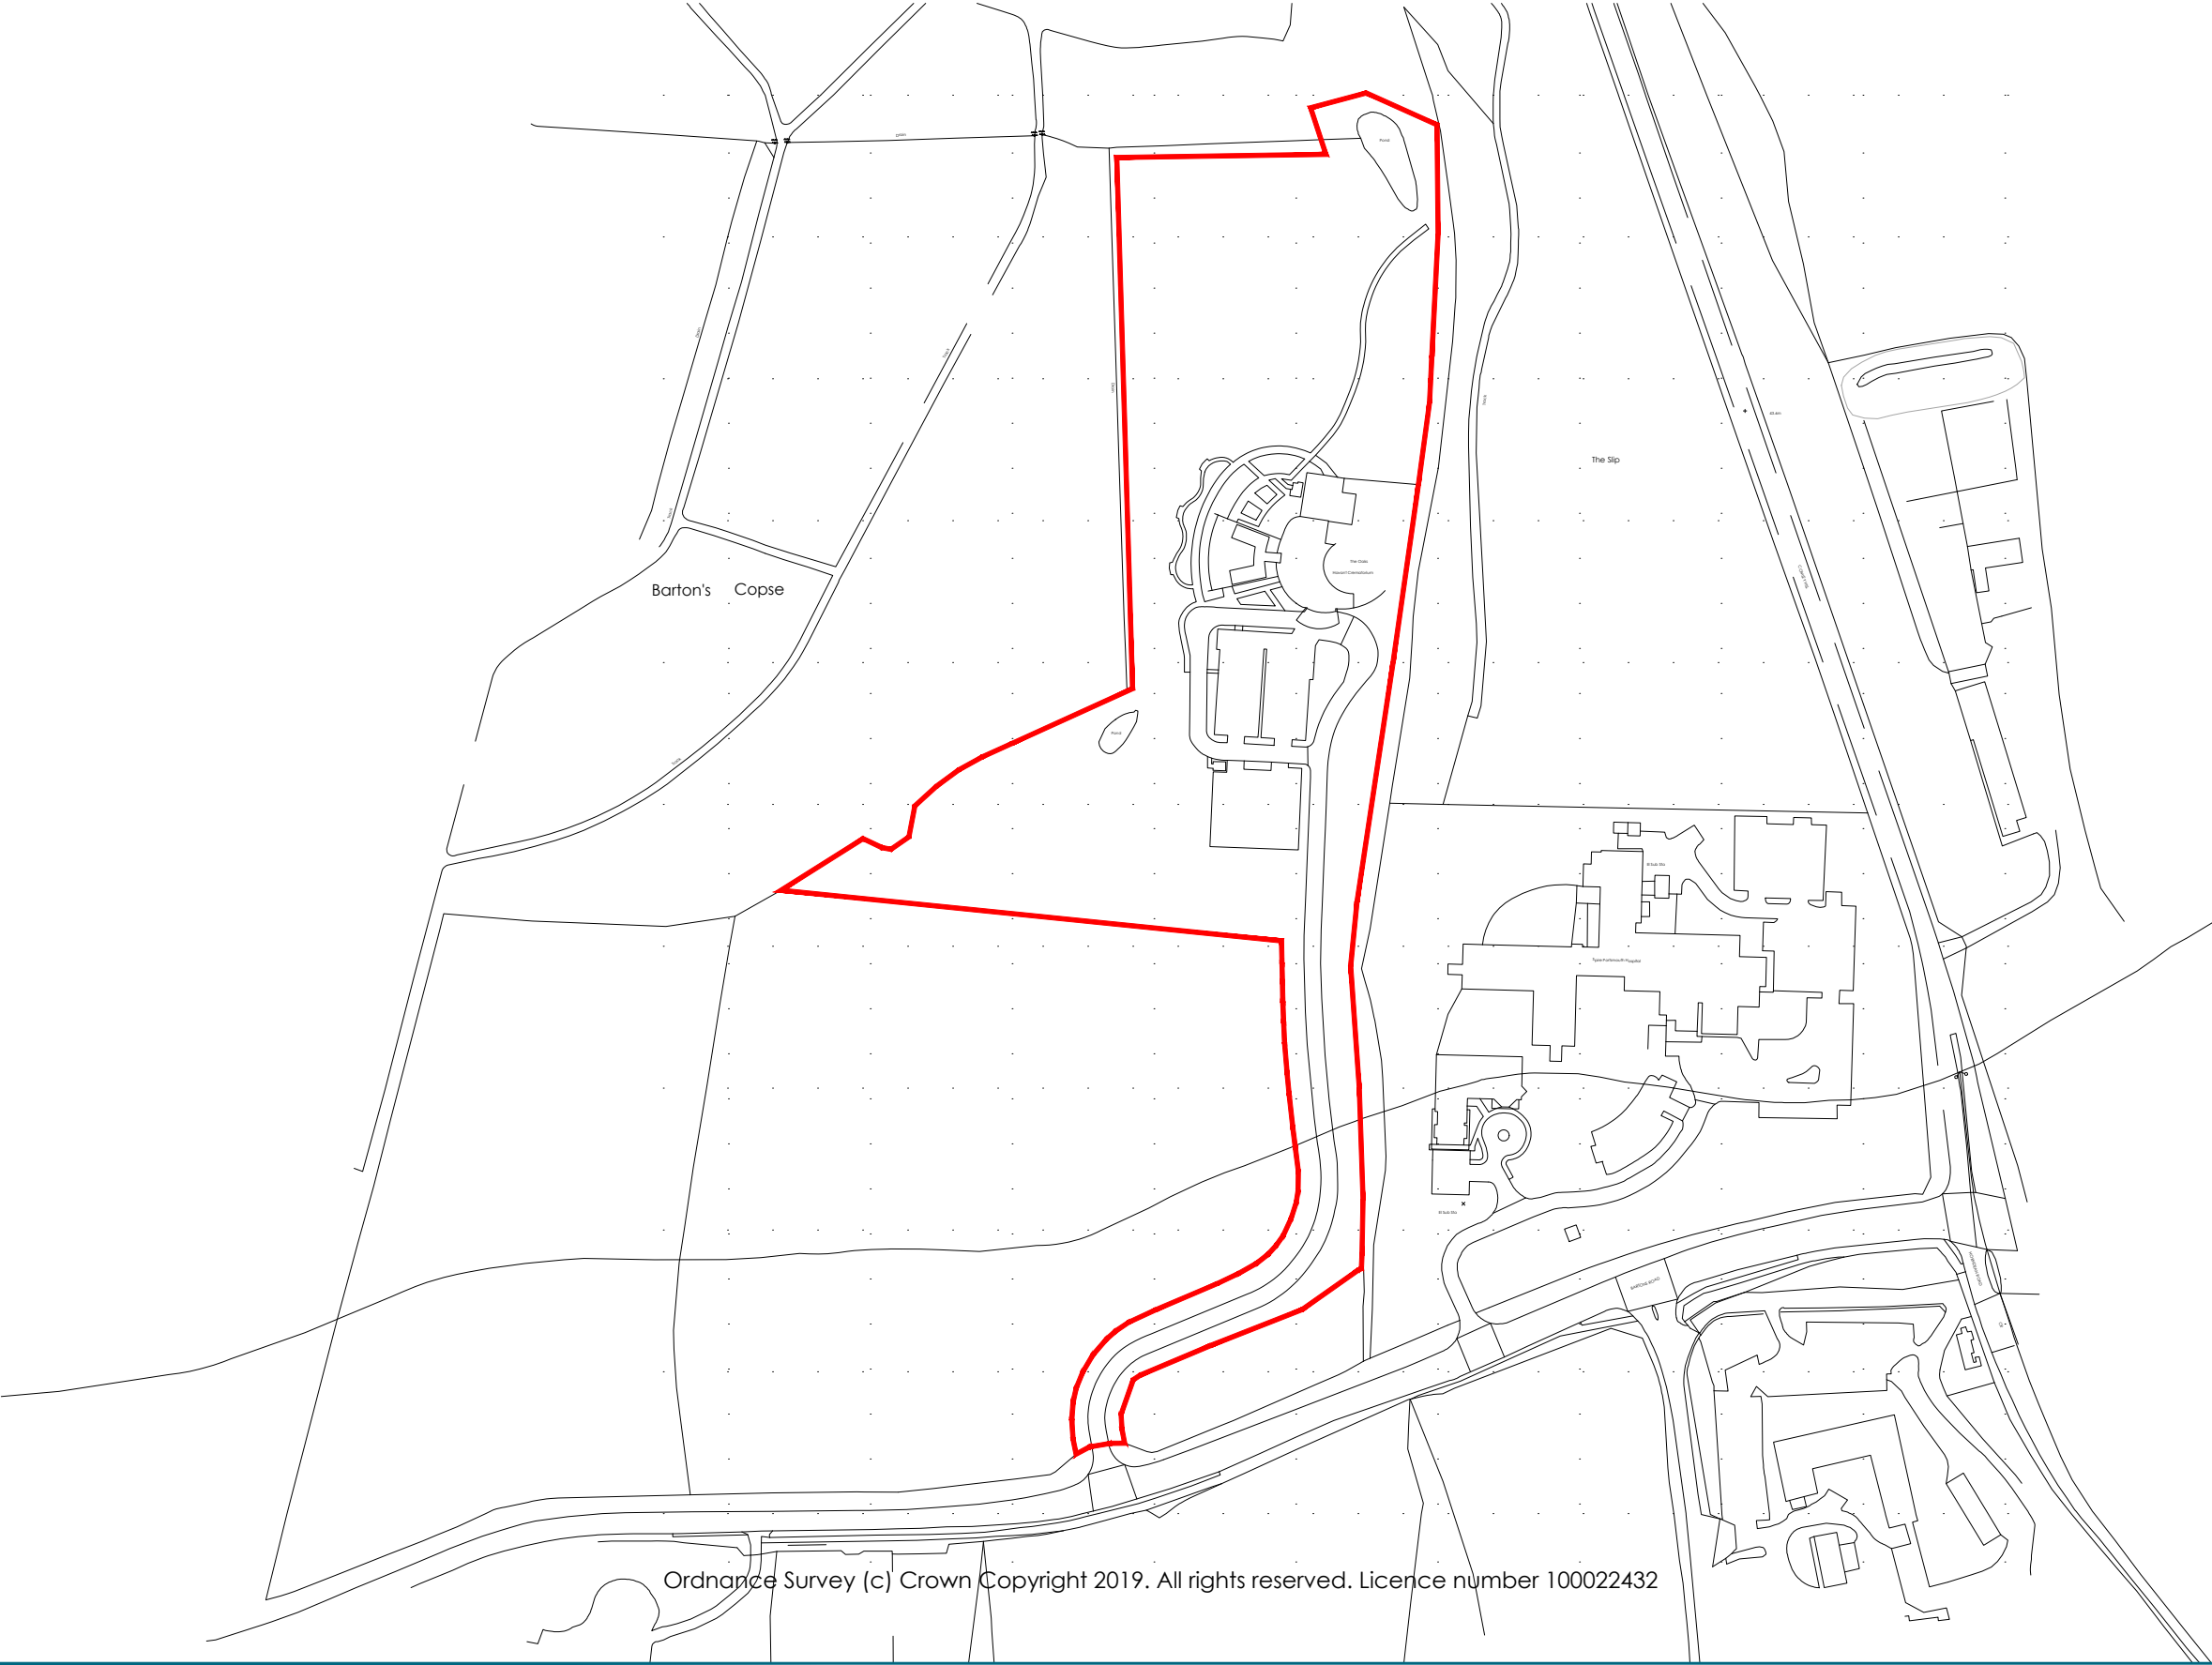

Ordnance Survey (c) Crown Copyright 2019. All rights reserved. Licence number 100022432

LEGENDS & INFORMATION

Scale Bar - 100mm @ A3

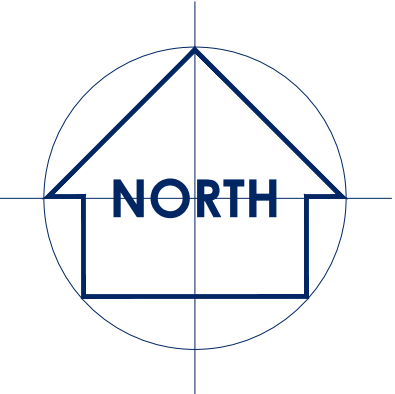

THIS DRAWING IS THE COPYRIGHT OF THE SOUTHERN CO-OPERATIVE AND MAY NOT BE COPIED, ALTERED OR REPRODUCED IN ANY FORM, OR PASSED TO A THIRD PARTY WITHOUT THE WRITTEN CONSENT OF THE SOUTHERN CO-OPERATIVE.

DO NOT SCALE FROM THIS DRAWING, EXCEPT FOR PLANNING PURPOSES. USE FIGURED DIMENSIONS ONLY.

DIMENSIONS SHOULD BE CHECKED AND VERIFIED ON SITE AND ANY DISCREPANCIES SHOULD BE REPORTED TO THE DESIGNER.

IF IN DOUBT ASK FOR CONFIRMATION.

REVISIONS

REV	DESCRIPTION	DRAWN	CHKD	DATE

southern coop



Property Department
1000 Lakeside, Western Road, Portsmouth, PO6 3FE
T: 023 9222 2500 | F: 023 9222 2650

ISSUED FOR

LOCATION

ADDRESS
THE OAKS CREMATORIUM
BARTONS ROAD
HAVANT
HAMPSHIRE
PO9 5NA

DRAWING TITLE
LOCATION PLAN

DRAWING SCALE	SHEET SIZE	SHEET No.	DRAWN	CHKD	DATE
1:2500	A3	1 of 1	SL		29-04-2019
DRAWING NUMBER					REVISION

SC-4000-V1-GF-DR-K-0004