



east

north
1 : 100

west

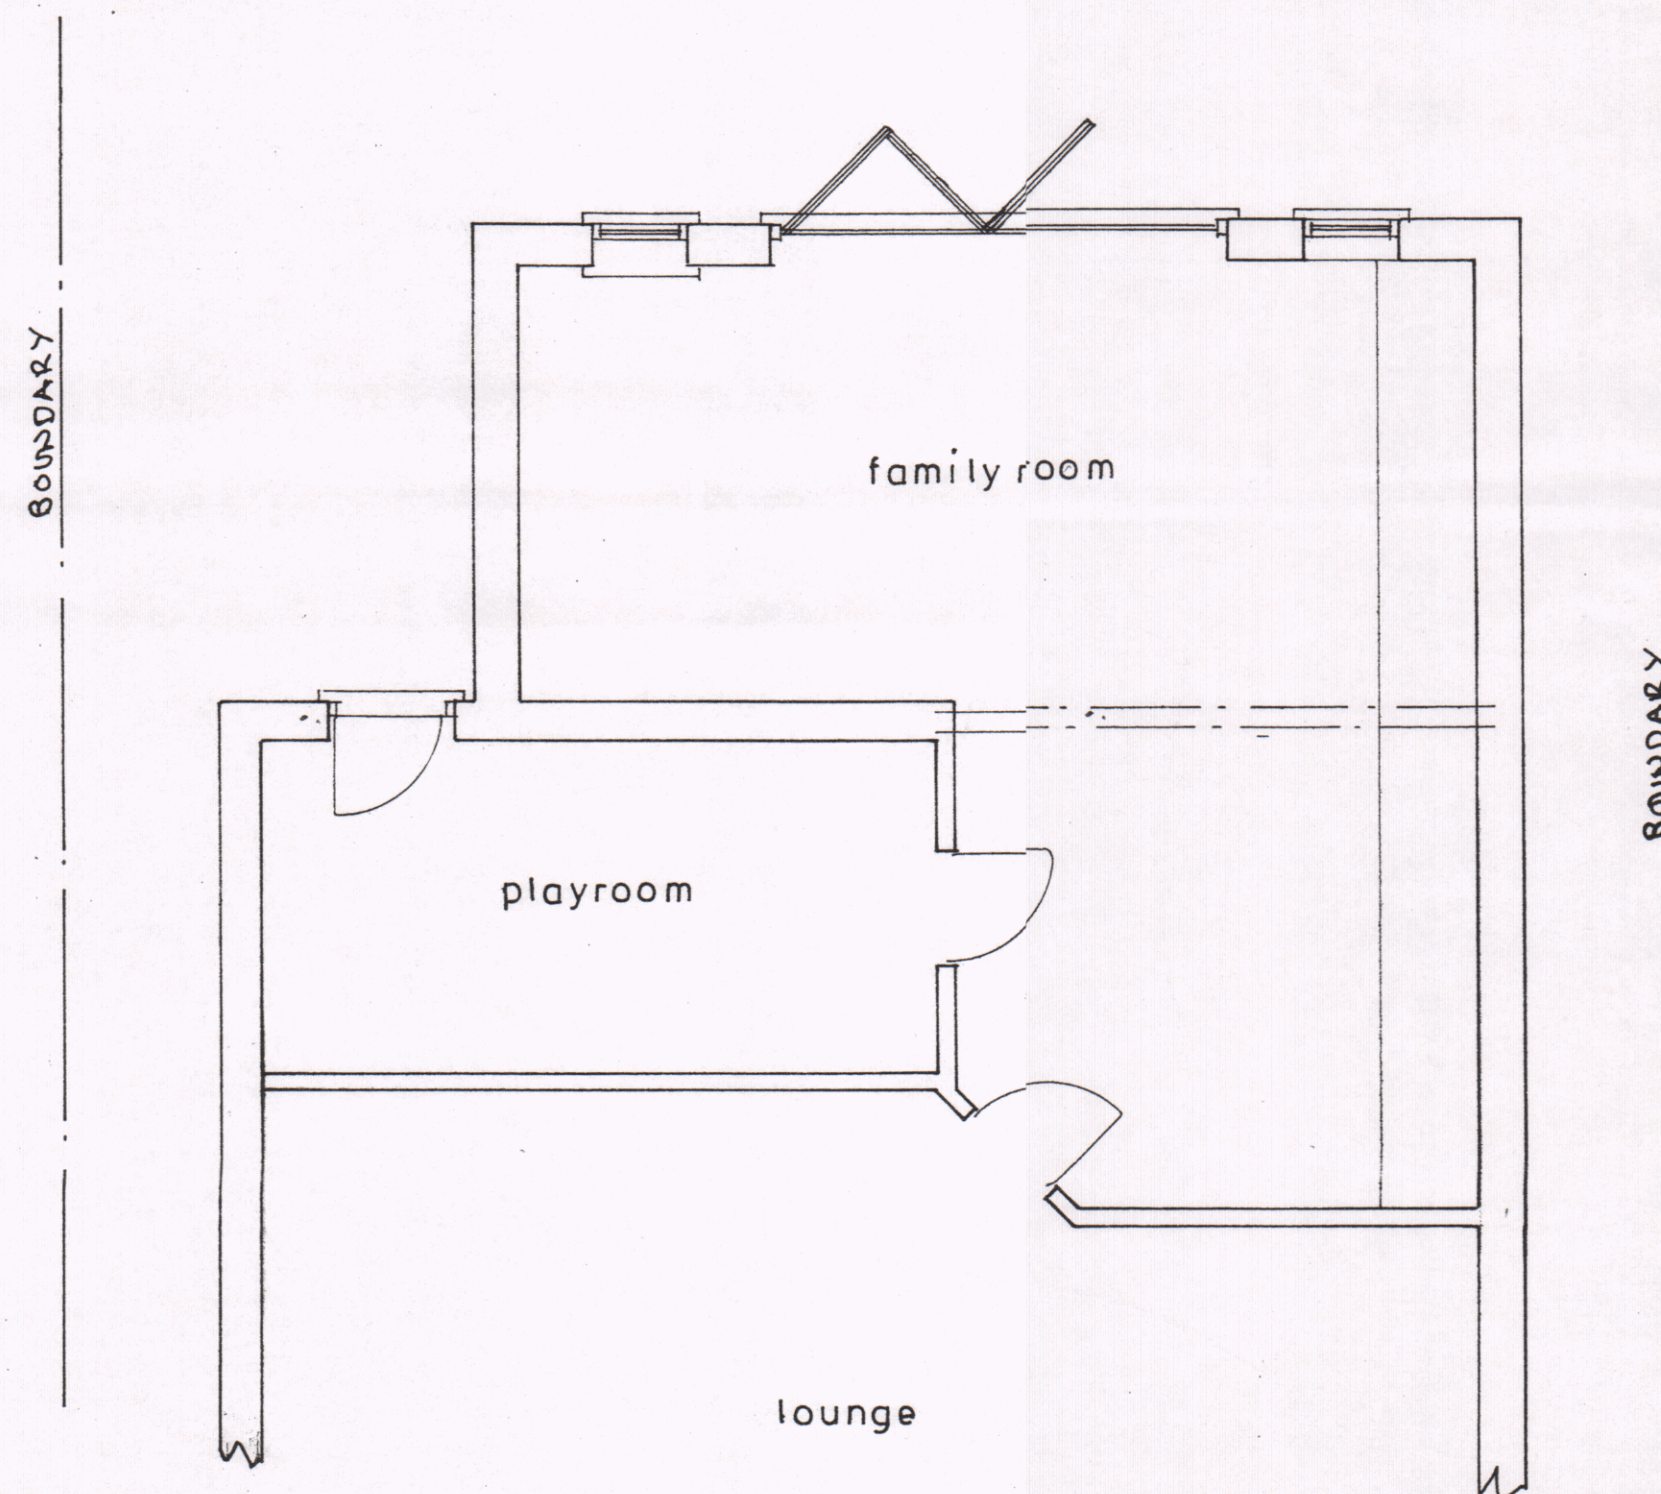

Ground floor plan
1 : 50

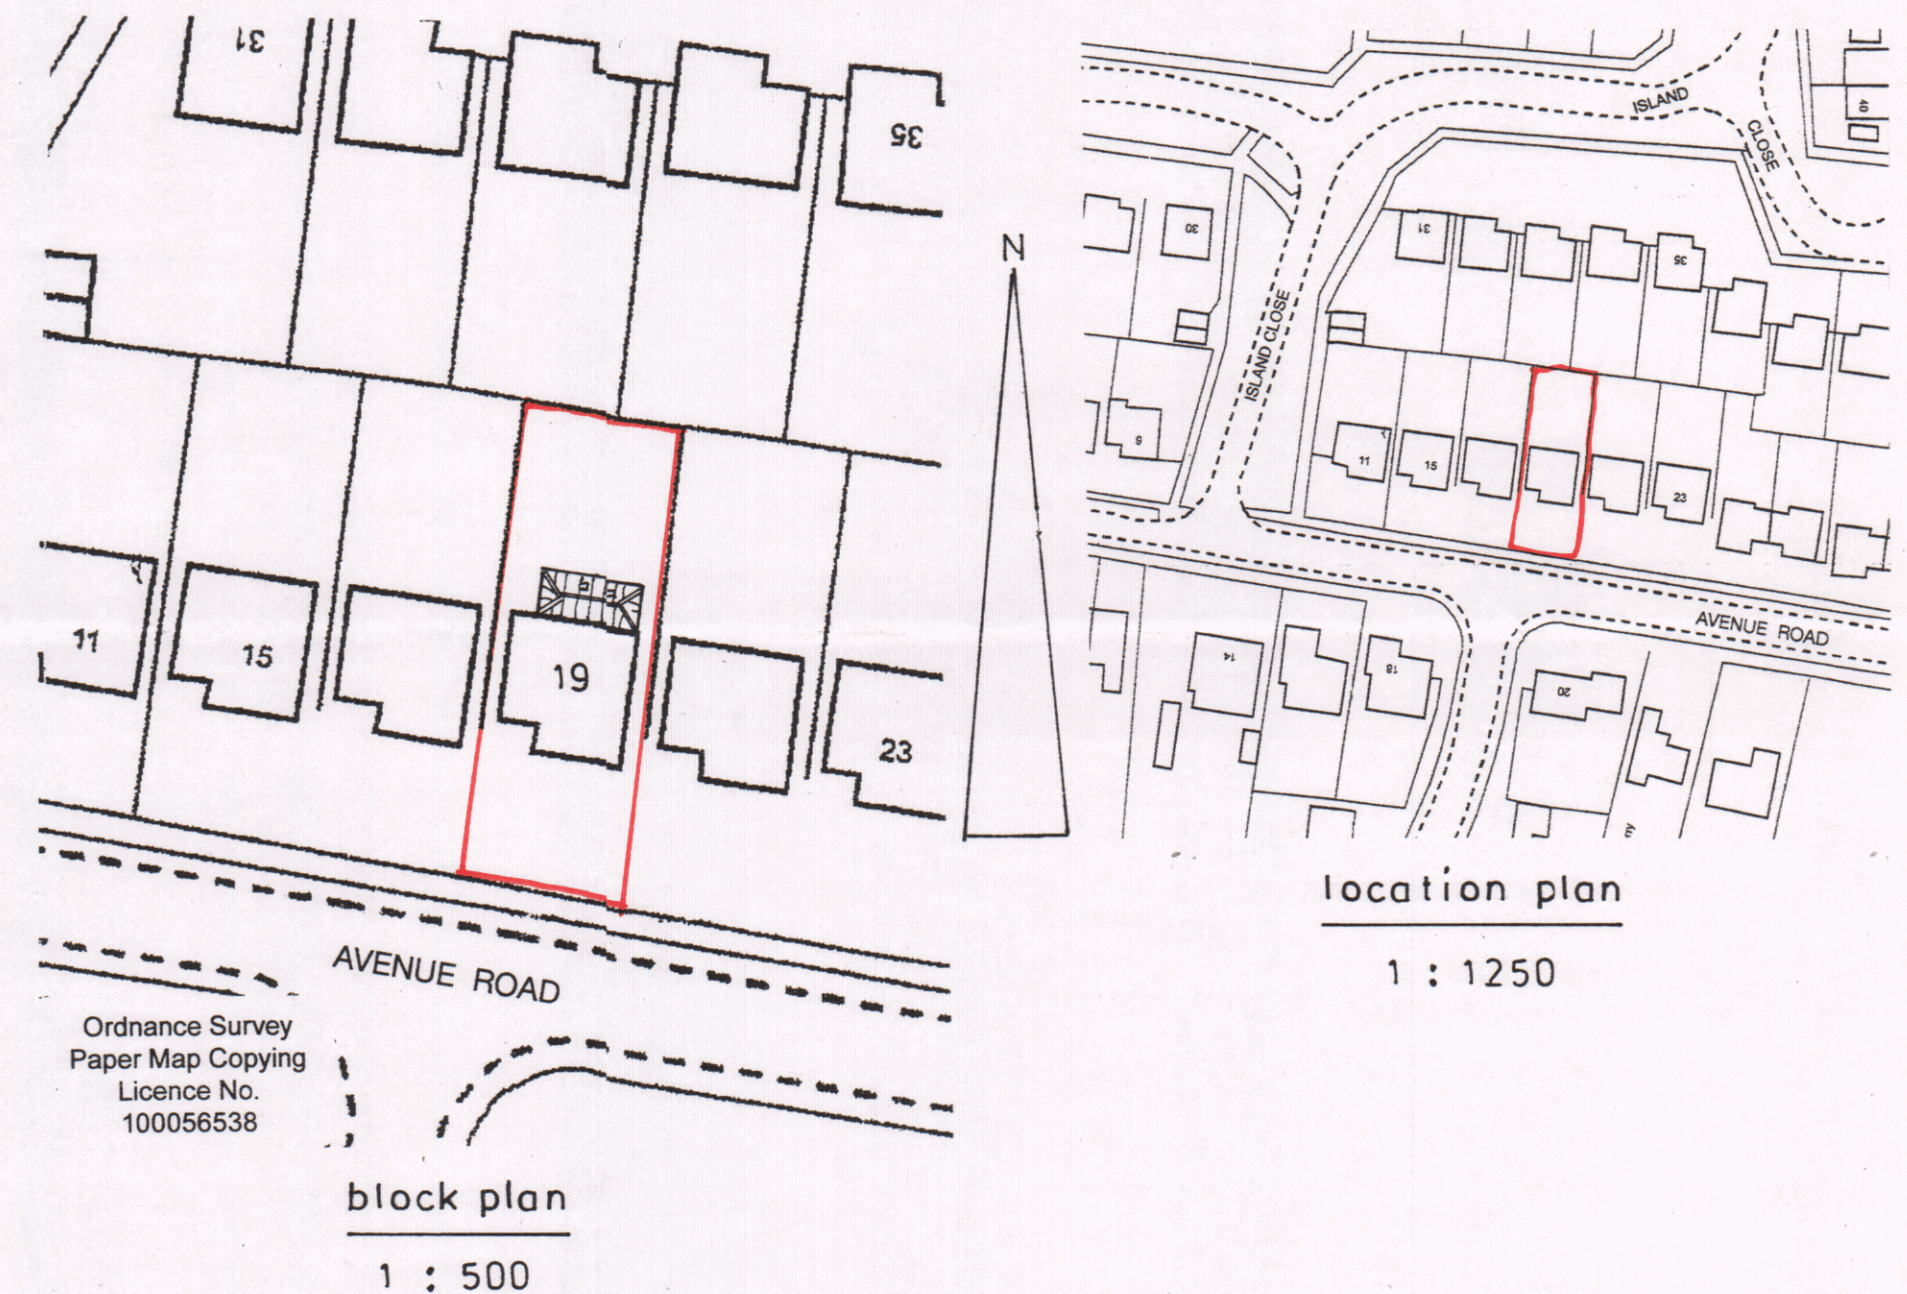

Ordnance Survey
Paper Map Copying
Licence No.
100056538

block plan
1 : 500

location plan
1 : 1250

HAVANT BOROUGH
COUNCIL
15 MAR 2019
RECEIVED

sheet 1 of 3

Proposed

PROPOSED 1ST FLOOR EXTENSION AT 19, AVENUE ROAD, HAYLING ISLAND
FOR MR. & MRS. J. MARSHALL.

Bryan Butcher
Rainbow Cottage
Nyetimber Lane
Bognor Regis PO21 3JX
01243 266871
07973 233442
bryan.butcher@btinternet.com
www.bryanbutcher.com