


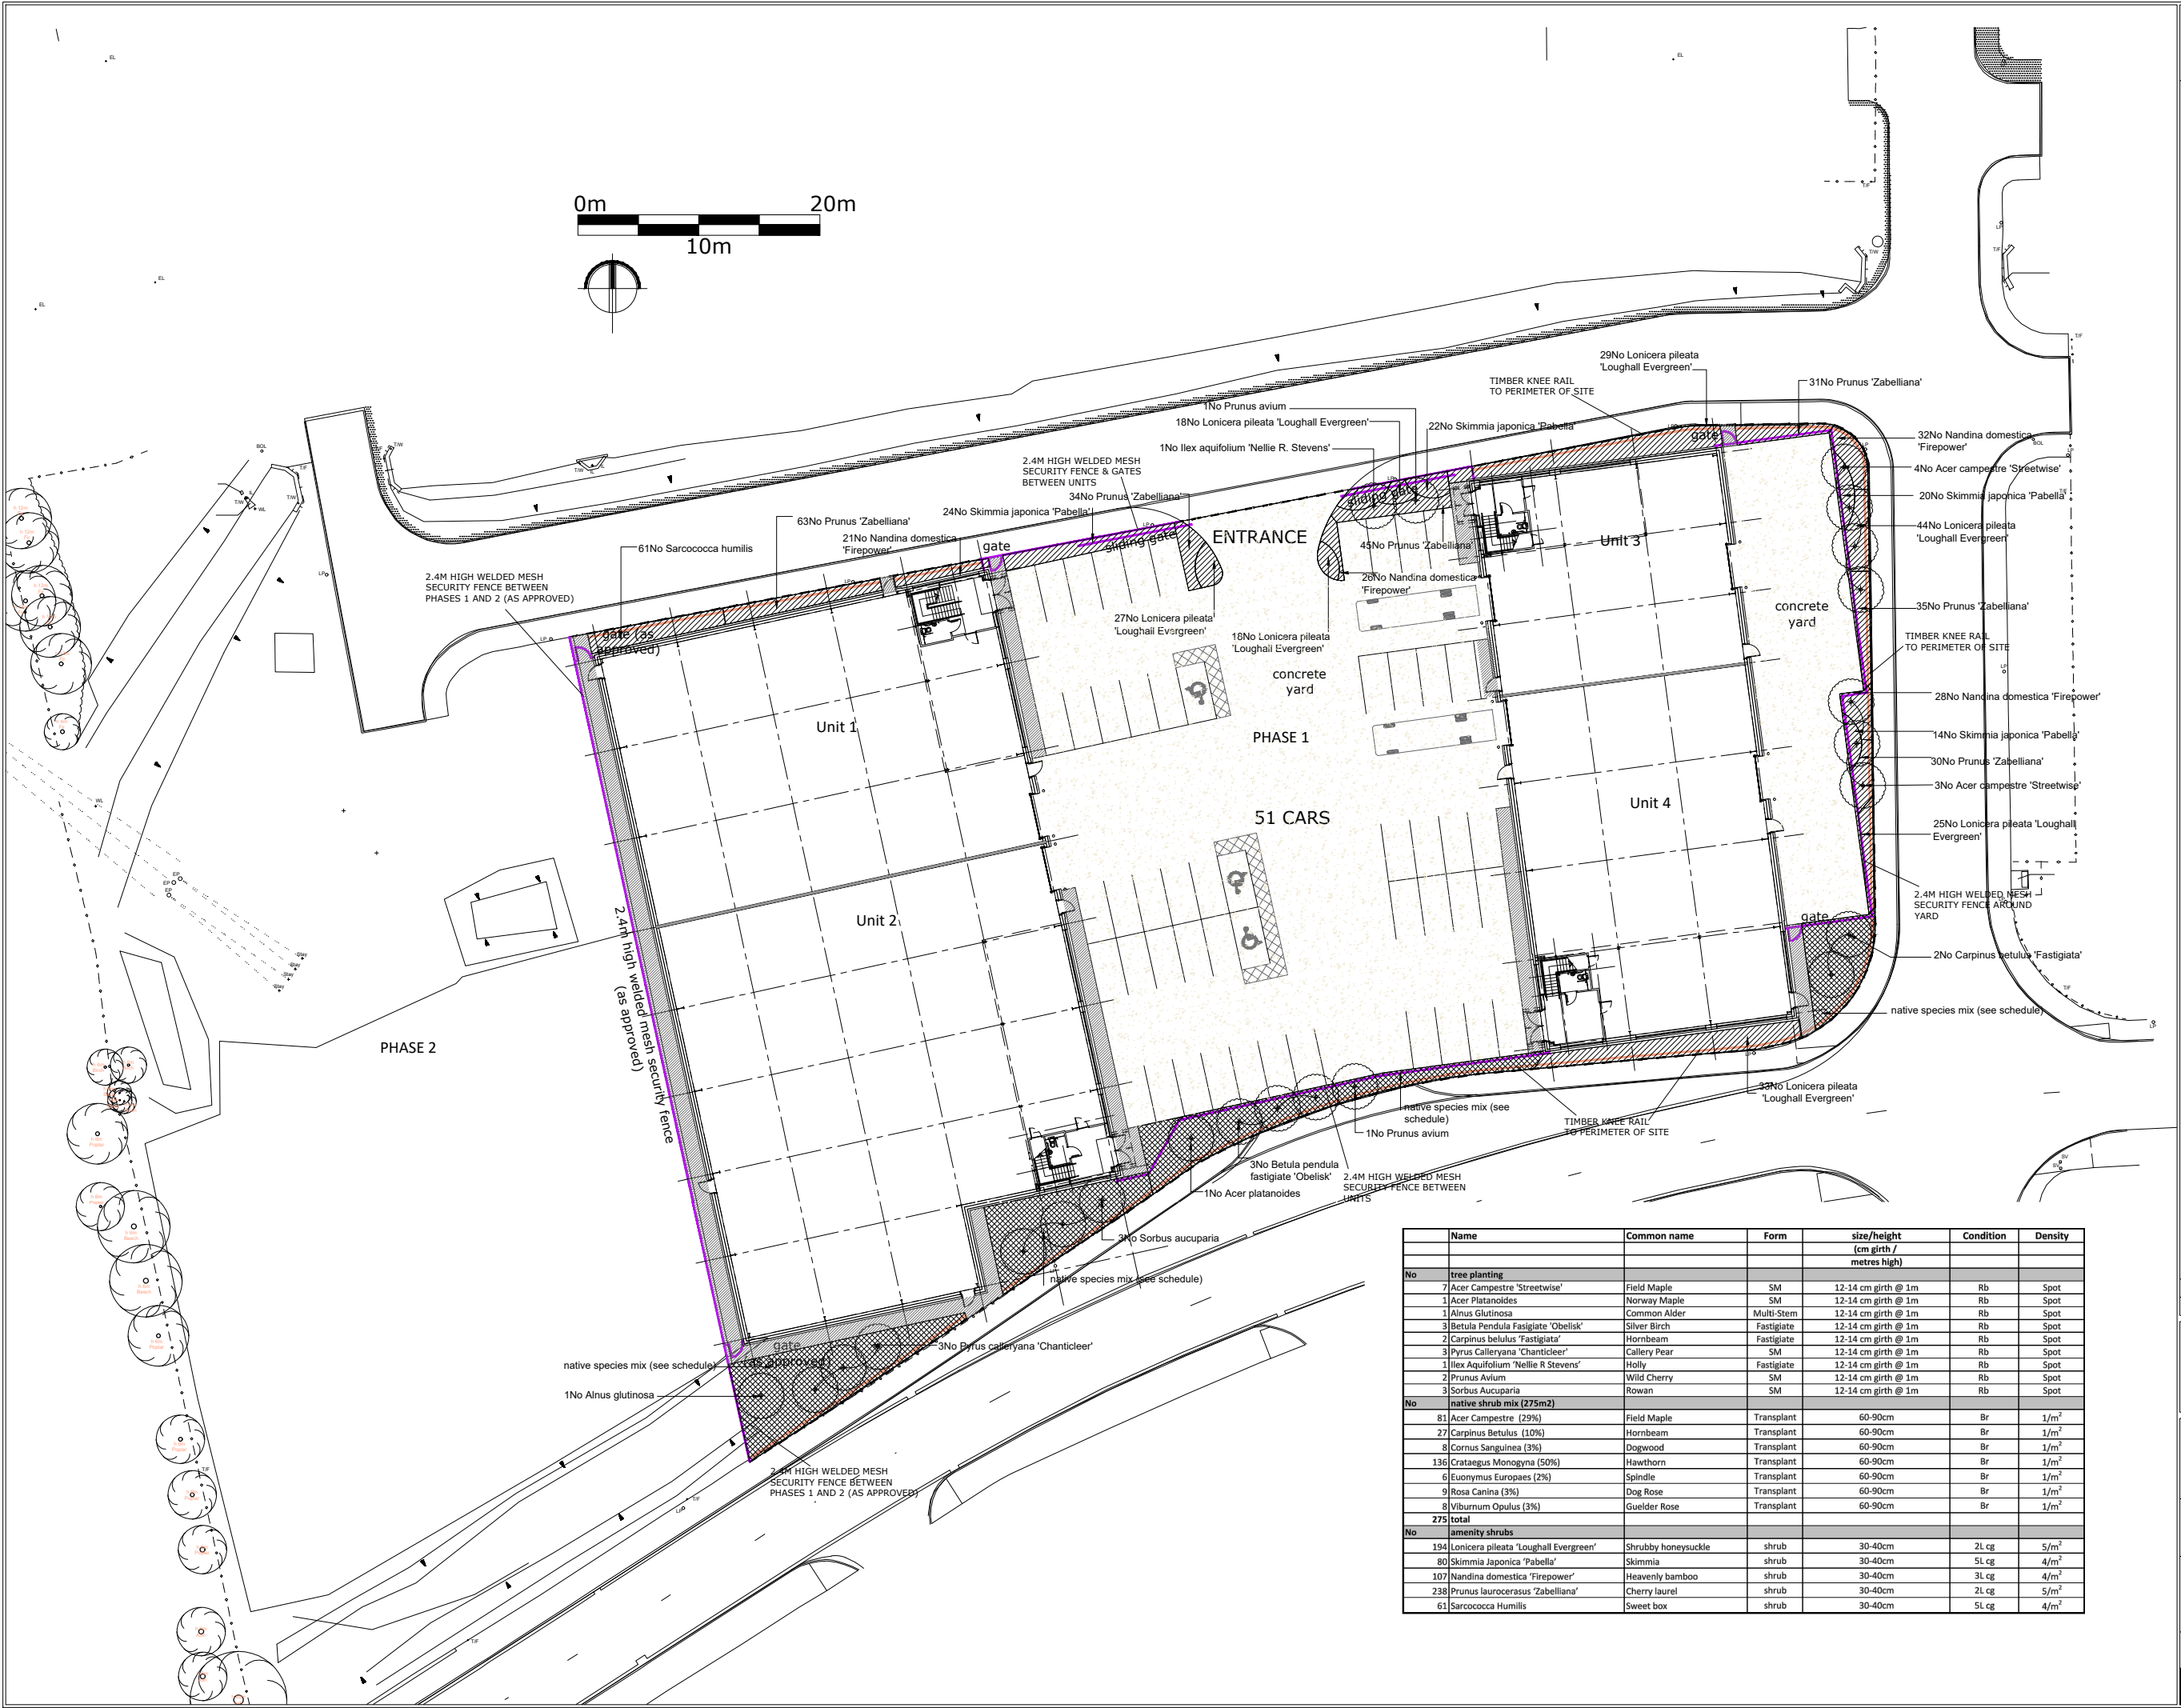

Disclaimer:

Survey information produced by Designbase
Surveying & BIM drawing no.
DB3192-TOPO-283895521.

Notes:

DRAWING BASED ON LANDSCAPE
PERSPECTIVES DRAWING 1493-L90-300
FOR PHASES 1 & 2.

KEY

Existing tree retained

Proposed tree
Semi-mature 20-25cm girth

Proposed tree ANS (multi stem
or feathered)

amenity planting

native mix planting

2.4m High Weld Mesh Security
Fence - PPC Dark Green

Timber Knee Rail

P1 Issued for Planning19.02.2019WRHA

Rev.: Notes:Date: Dwn: Iss:

Client:

hale

ARCHITECTURE | DESIGN MANAGEMENT

22C Leathermarket Street, London, SE1 3HP

Project:

Harts Farm Way

Havant

Drawing Title:

Proposed Soft Landscaping Plan

Phase 1

Project No:

18079

Scale @ A1/A3:

1:250 / 1:500

Drawing No:

18079-PL-006

Revision:

P1

No	Name	Common name	Form	size/height (cm girth / metres high)	Condition	Density
tree planting						
7	Acer Campestre 'Streetwise'	Field Maple	SM	12-14 cm girth @ 1m	Rb	Spot
1	Acer Platanoides	Norway Maple	SM	12-14 cm girth @ 1m	Rb	Spot
1	Alnus Glutinosa	Common Alder	Multi-Stem	12-14 cm girth @ 1m	Rb	Spot
3	Betula Pendula Fastigiata 'Obelisk'	Silver Birch	Fastigiata	12-14 cm girth @ 1m	Rb	Spot
2	Carpinus betulus 'Fastigiata'	Hornbeam	Fastigiata	12-14 cm girth @ 1m	Rb	Spot
3	Pyrus Calleryana 'Chanticleer'	Callery Pear	SM	12-14 cm girth @ 1m	Rb	Spot
1	Ilex Aquifolium 'Nellie R Stevens'	Holly	Fastigiata	12-14 cm girth @ 1m	Rb	Spot
2	Prunus Avium	Wild Cherry	SM	12-14 cm girth @ 1m	Rb	Spot
3	Sorbus Aucuparia	Rowan	SM	12-14 cm girth @ 1m	Rb	Spot
native shrub mix (275m2)						
81	Acer Campestre (29%)	Field Maple	Transplant	60-90cm	Br	1/m ²
27	Carpinus Betulus (10%)	Hornbeam	Transplant	60-90cm	Br	1/m ²
8	Cornus Sanguinea (3%)	Dogwood	Transplant	60-90cm	Br	1/m ²
136	Crataegus Monogyna (50%)	Hawthorn	Transplant	60-90cm	Br	1/m ²
6	Euonymus Europaeus (2%)	Spindle	Transplant	60-90cm	Br	1/m ²
9	Rosa Canina (3%)	Dog Rose	Transplant	60-90cm	Br	1/m ²
8	Viburnum Opulus (3%)	Guelder Rose	Transplant	60-90cm	Br	1/m ²
275	total					
amenity shrubs						
194	Lonicera pileata 'Loughall Evergreen'	Shrubby honeysuckle	shrub	30-40cm	2L cg	5/m ²
80	Skimmia Japonica 'Pabellia'	Skimmia	shrub	30-40cm	5L cg	4/m ²
107	Nandina domestica 'Firepower'	Heavenly bamboo	shrub	30-40cm	3L cg	4/m ²
238	Prunus laurocerasus 'Zabelliana'	Cherry laurel	shrub	30-40cm	2L cg	5/m ²
61	Sarcococca Humilis	Sweet box	shrub	30-40cm	5L cg	4/m ²