


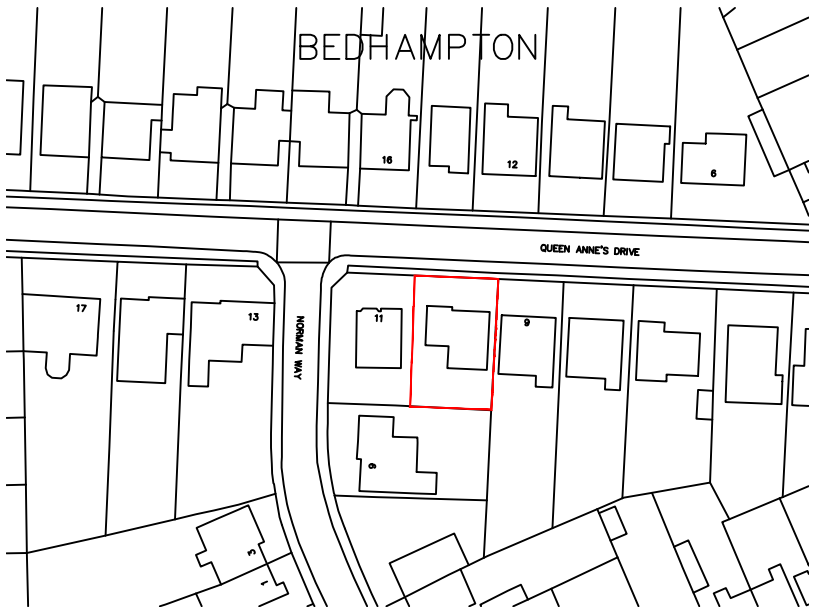


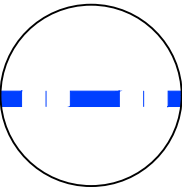

PROPOSED BLOCK PLAN
SCALE 1:500 @ A3

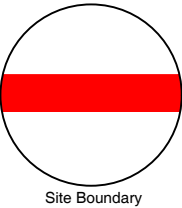

PROPOSED LOCATION PLAN
SCALE 1:1250 @ A3

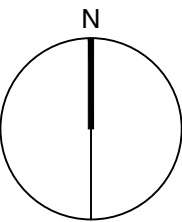

Drawing Status key:		Building to be removed	
SK	- Sketch	P	- Preliminary
D	- Draft	S	- Submitted
A	- Approved	T	- Tender
C	- Construction	I	- Information

Block and Location Plan

Drawing ref:	Status:
1106R1/101b	S

dot
architecture

www.dotarchitecture.co.uk Design On Toast LTD

KPR
11 Queen Anne's Dr, Havant PO9 3PG

Drawn by SH
Checked by DH
Scale As shown

These drawings are for planning application purposes only and may require additional details prior to a Building Regs application. All the dimensions to be checked on site prior to commencement of work. Do not scale from drawing.

Revision	Notes	Date
a	Amendments to Case Officer Comments	290519
b	Amendments to Case Officer Comments	280619

1074 Christchurch Road Bournemouth BH7 6DS 01202 280638