


7 Rectory Road, Havant - 3022.19.BT

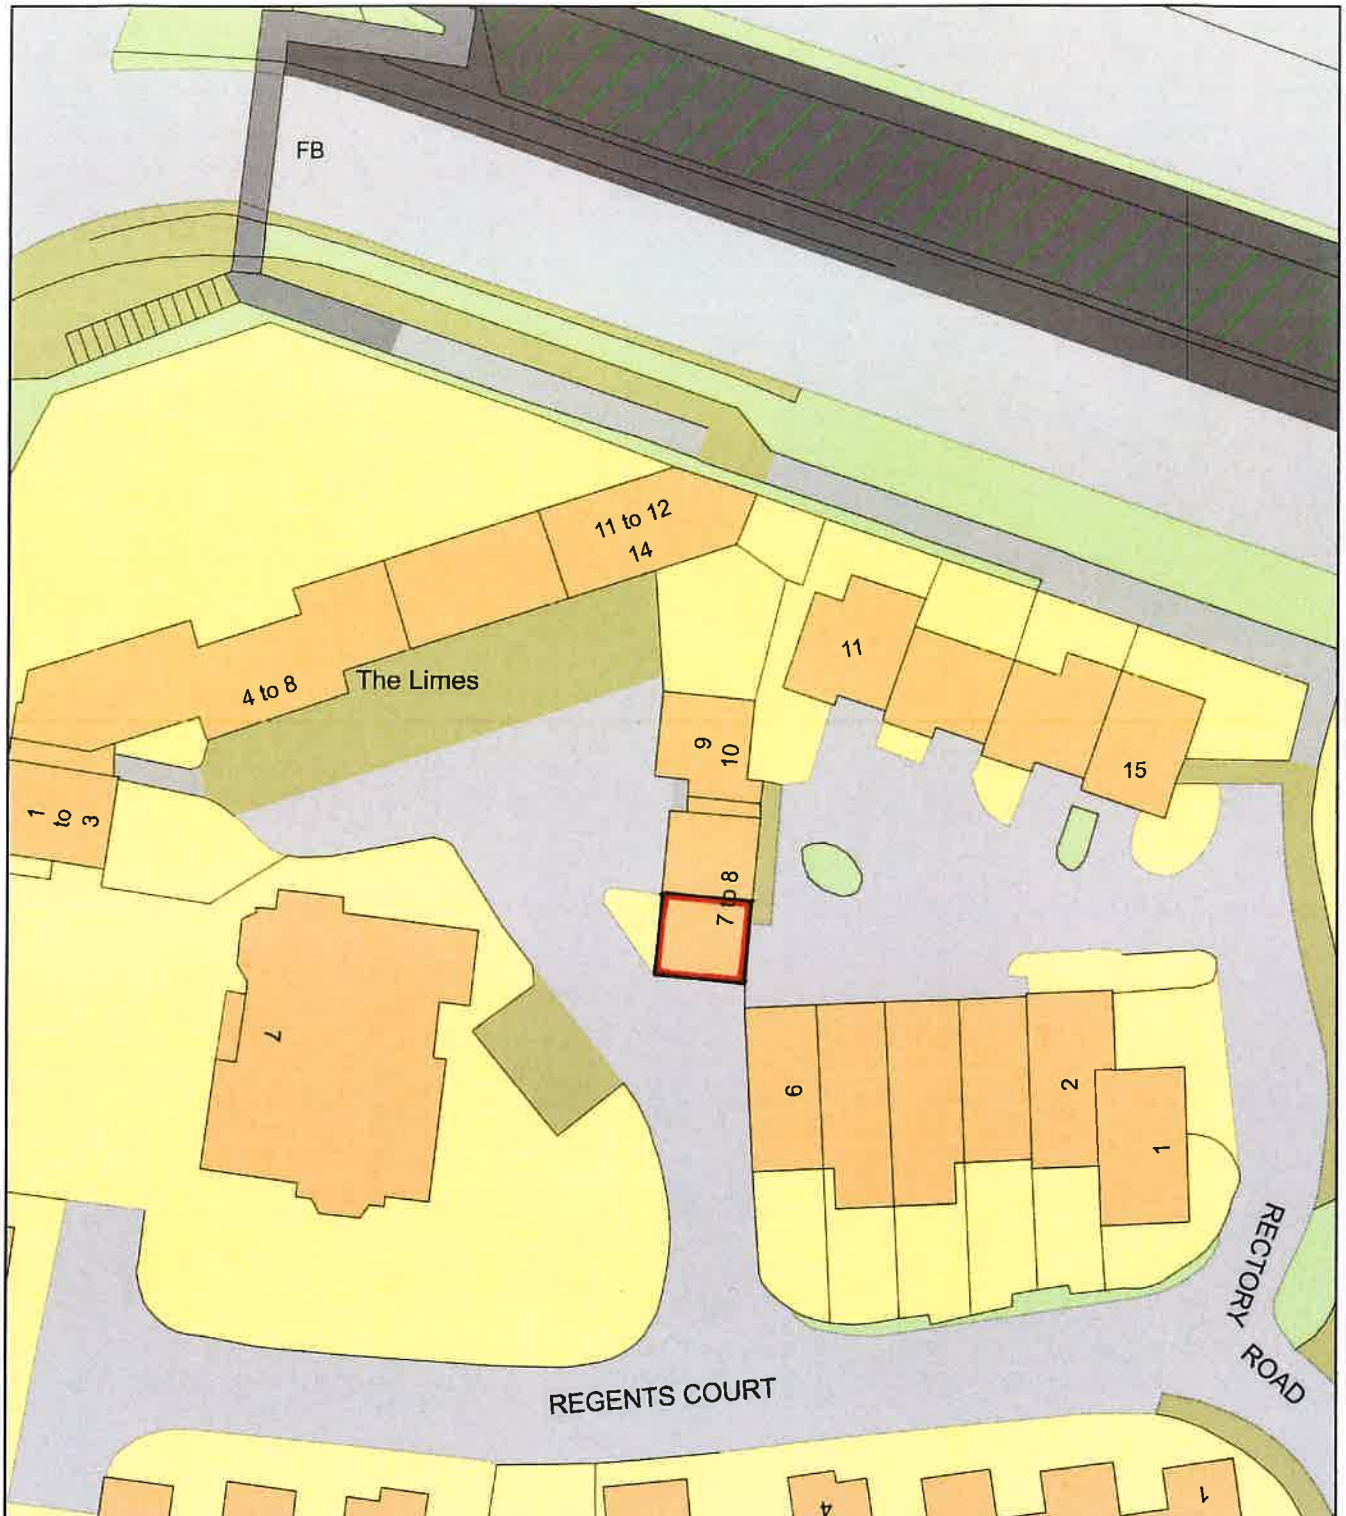

0 20
Metres



Plan Produced for: Mr & Mrs Morgan

Date Produced: 05 Feb 2019

Plan Number/Project ID: TQRQM19036092/53396

Scale: 1:500 @ A1