
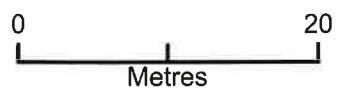


44 Castlemans Lane

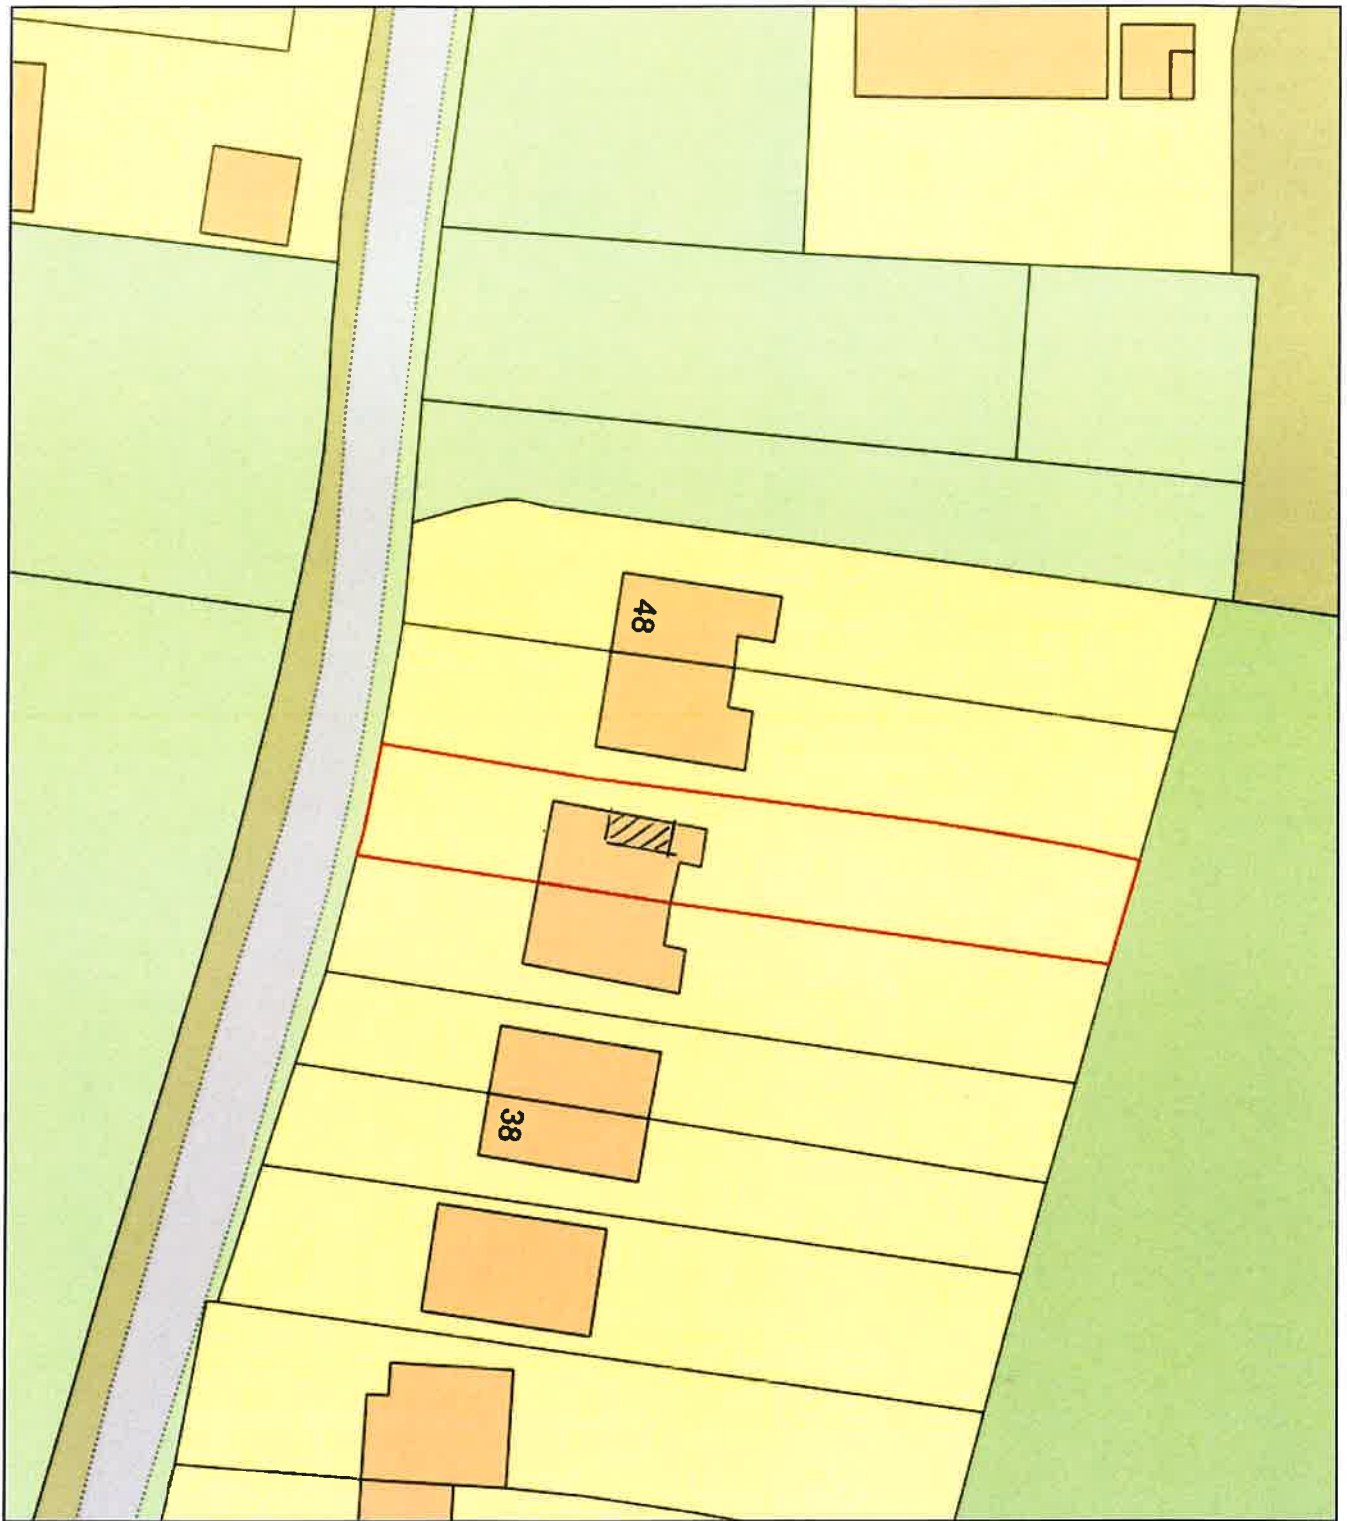

Plan Produced for: Thorns Young LTD.

Date Produced: 14 Nov 2018

Plan Number/Project ID: TQRQM18318160837907

Scale: 1:500 @ A4