Proposed Elevations

All materials to match the existing

Proposed extension

Powdercoated steel frame with timber slats

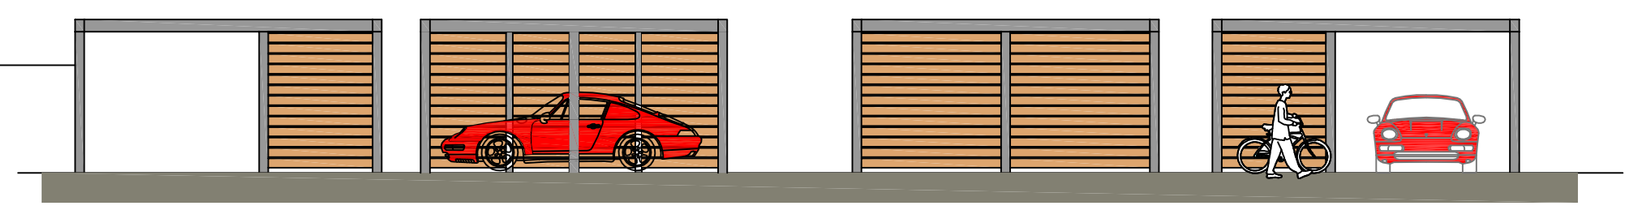

Proposed Carport

REVISION:	Drawing Title : Proposed Elevations	Project : Mr P Kennedy, 40 Wallis Road, Waterlooville	Drawn By CRF; Date 15/03/19; SHEET SIZE A2; Approved By; Date Drawing No. CFA | FULL | BS; Revision:; Scale: 1/100 PLANNING	Chris Flint Associates Ltd CHARTERED SURVEYORS - PROJECT MANAGERS DEVELOPMENT CONSULTANTS

2 Emerald Close Waterlooville Hants PO7 8NZ
tel: 023 92 432484 fax: 023 92 358554
Email: chrisflintassociates@gmail.com