



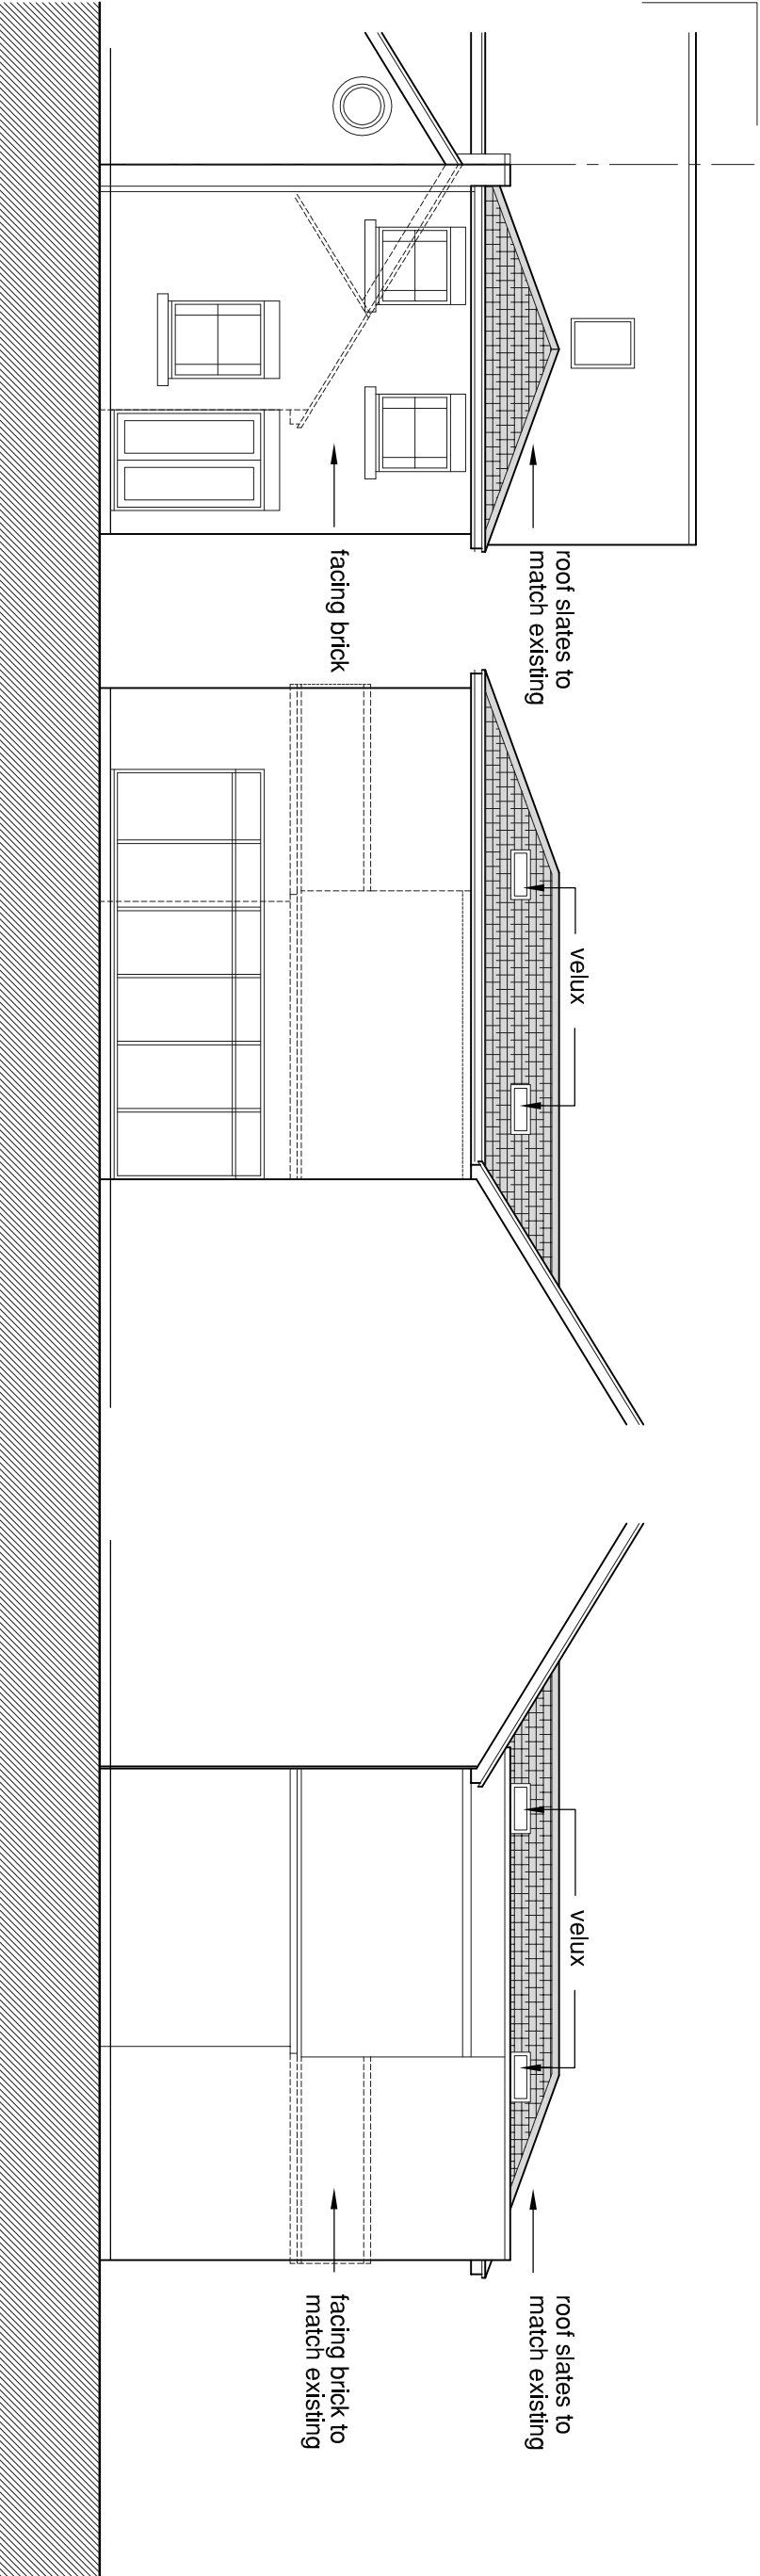

Rear

Side

Side

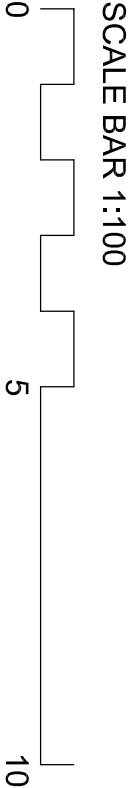

PROJECT

Proposed Alterations to
4 East Pallant, Havant

CLIENT

Mr J Bradwell

DWG TITLE

Elevations
Proposed

PROJECT NO.

JB

DRAWING NO.

500

SCALE

1:100

REV

Rev	DESCRIPTION	Dwn / Date	Chk / Date
This drawing is copyright and must not be disclosed to third parties without permission Scaled dimensions are not to be used for construction			

4 Queensgate
Queens Road
Fareham
Hampshire
PO16 0NW

Tel: 01329 288911
Fax: 01329 221913
E-mail: admin@m2architecture.com

architectural
technologist

m2

architecture