


This drawing may be scaled with reference to the scale bar for planning application purposes only. Do not scale for any other purpose, use only annotated dimensions. All dimensions are to be checked by parties using the drawing, and any errors or omissions are to be reported to James Potter Associates Ltd.

Rev.	Date	Note	Author	Checked
-	dd/mm/yy	Note	XXX	XXX

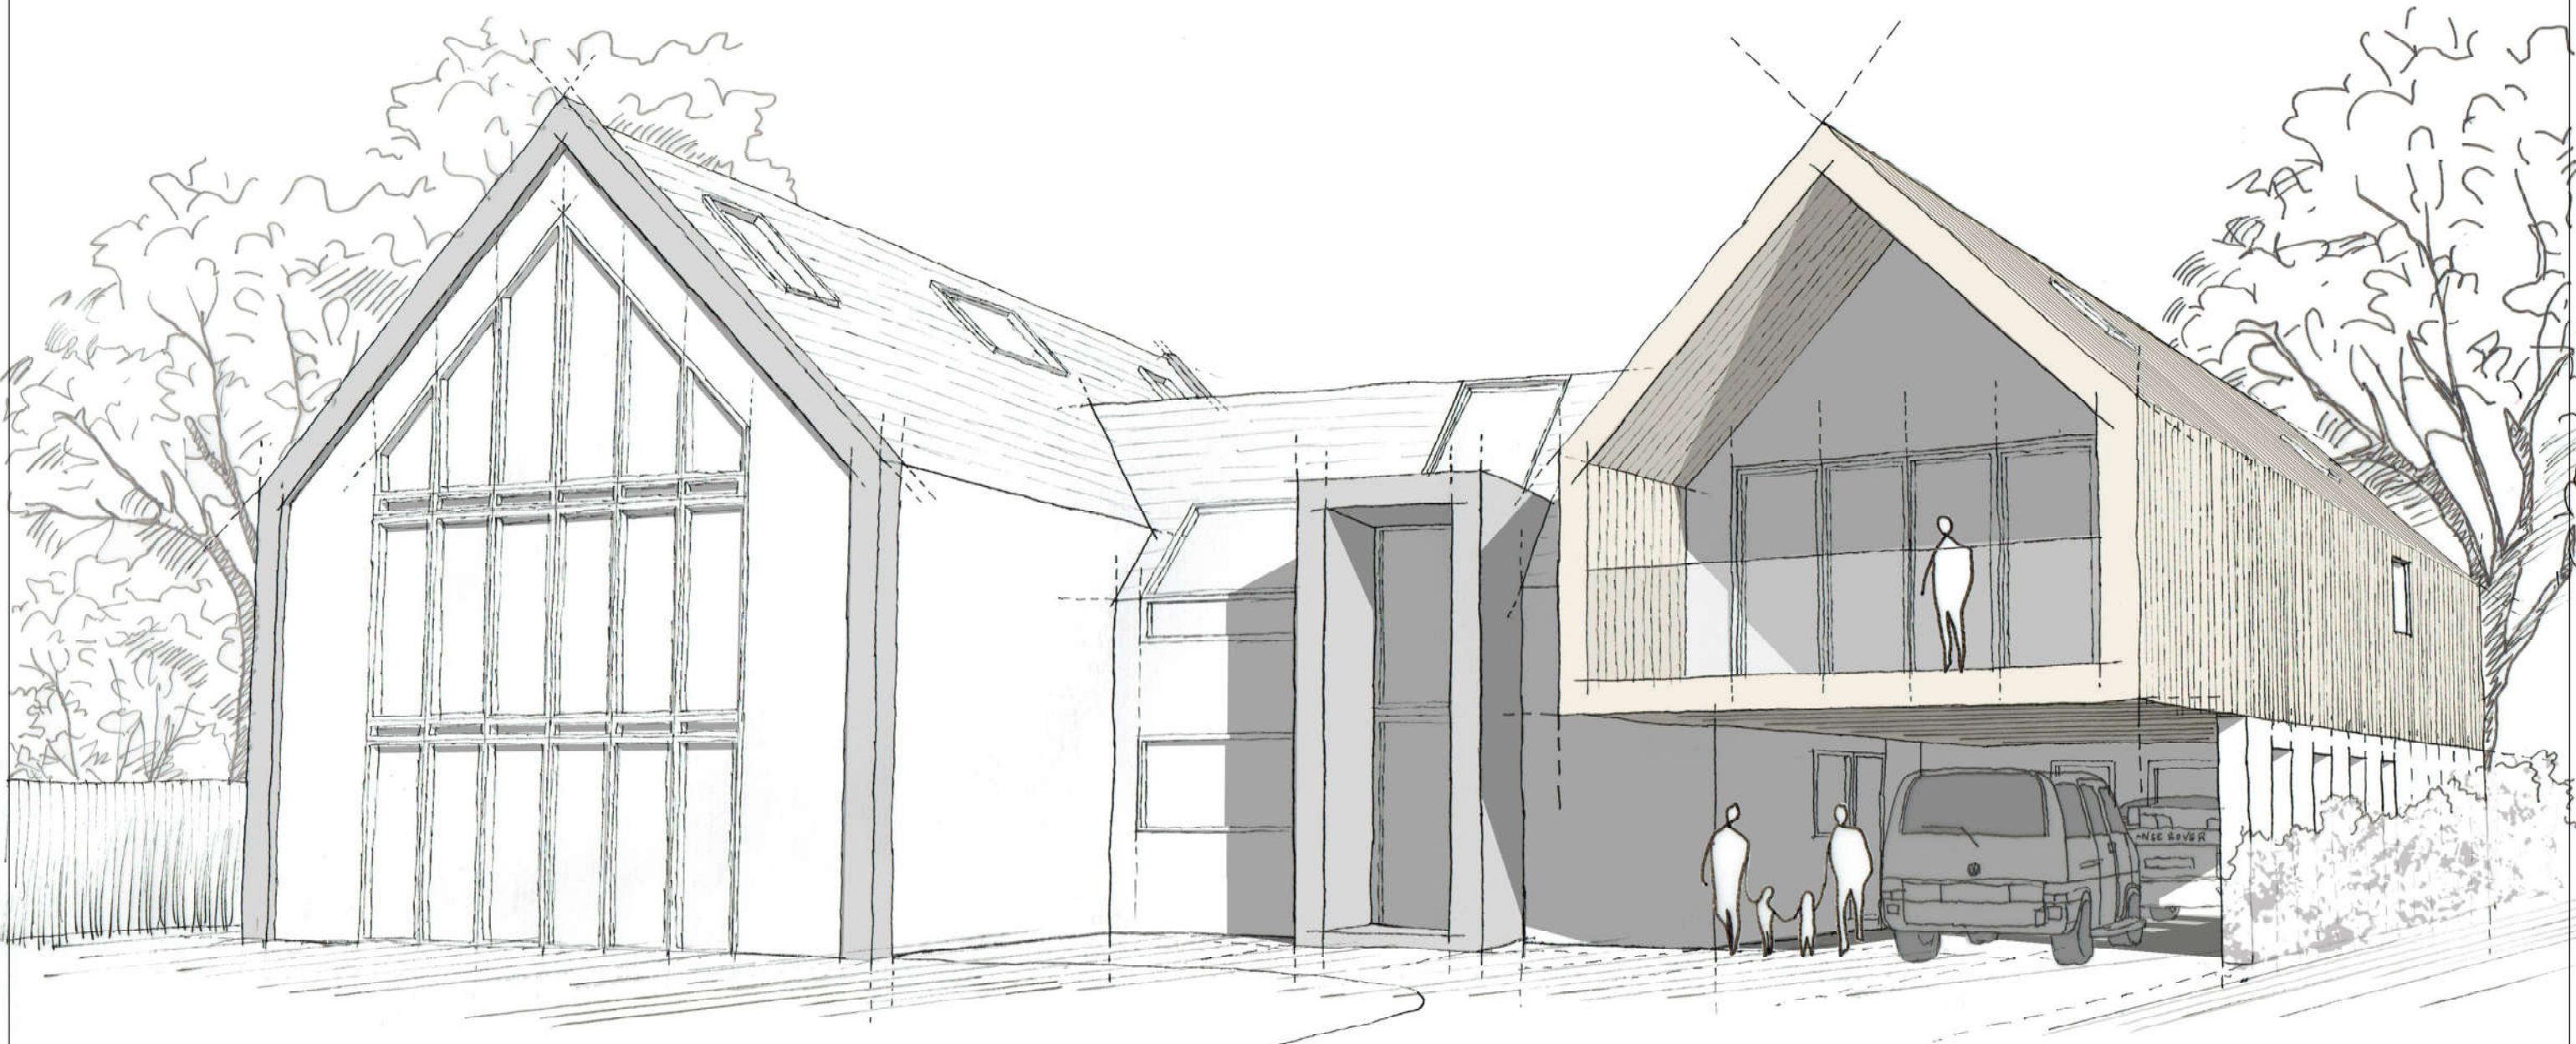

Project	EXTENSIONS, LOFT CONVERSION & ALTS. 128A WOODLANDS WIDLEY PO7 5DS					Drawing	FRONT 3D VISUAL			
						Job-Dwg Number	18061-PL-512		Rev.	-
Client	MR & MRS SPURWAY					 JAMES POTTER ASSOCIATES www.jpa.design JPA - PORTSMOUTH Suite 1, Winter Works, Rear of 119 Winter Road, SOUTHSEA, Portsmouth, PO4 8DS t. +44(0)2393 871 000				
Status	PLANNING									
Scale	-		Sheet Size A3							
Author	LB	Checked	JP	Date	02/05/19					