



NOTE:  
ALL EQUIPMENT AND ANTENNAS IN ORANGE  
LAYER TO BE REMOVED

| 3G<br>Antenna<br>ID | Existing<br>3G<br>Bearing |
|---------------------|---------------------------|
| uA1                 | 0°                        |
| uB1                 | 90°                       |
| uC1                 | 270°                      |

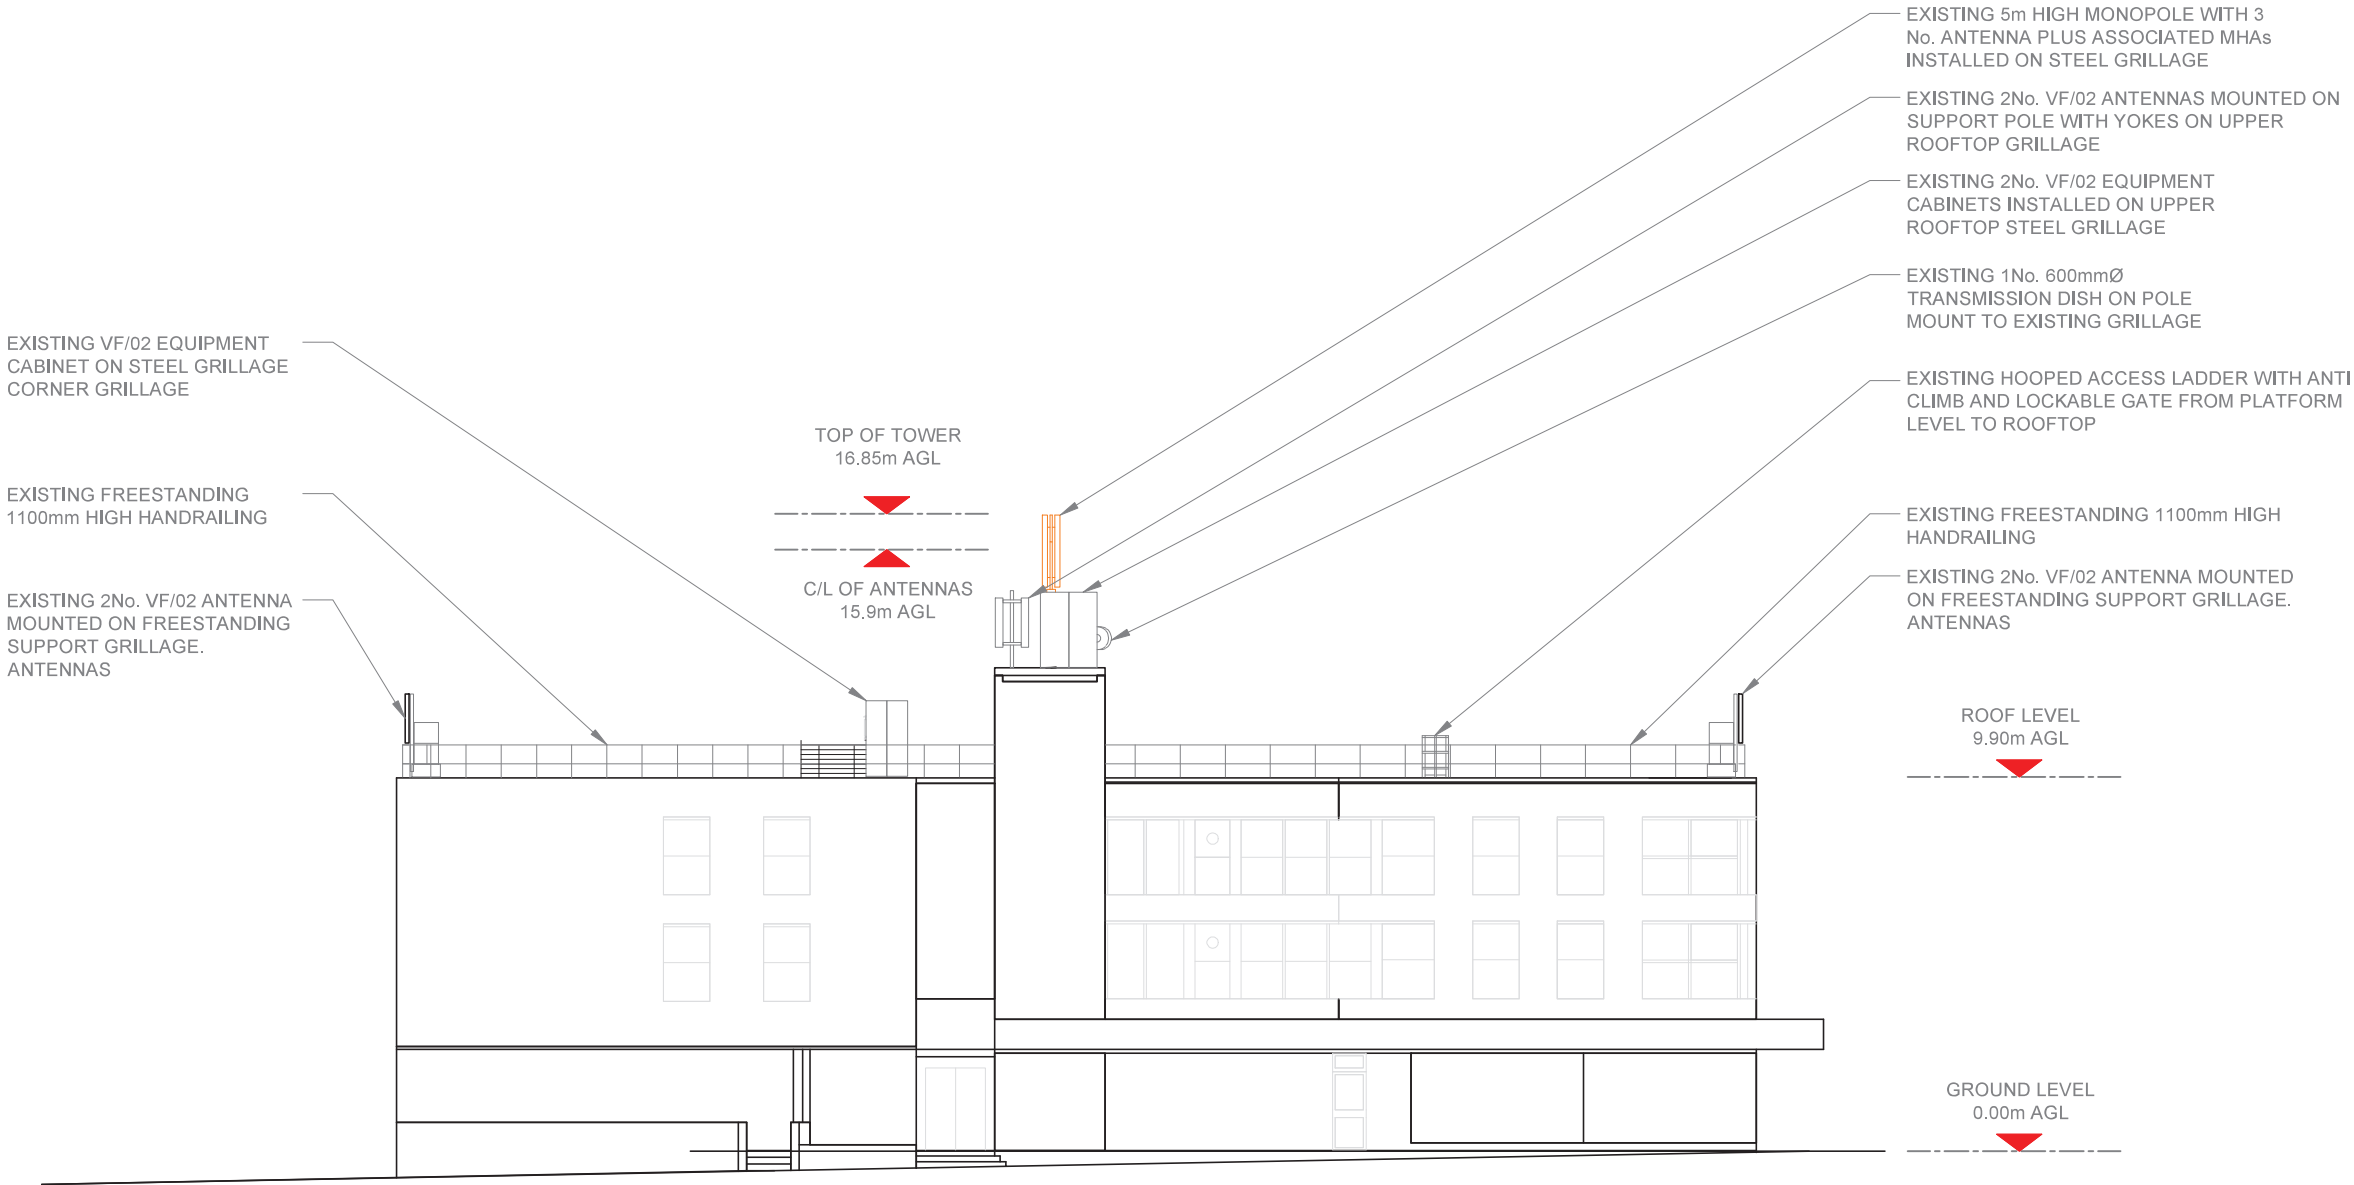

EXISTING ELEVATION A  
Scale 1:200

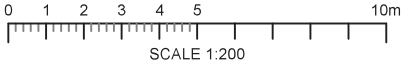

|           |                  |                                     |                   |        |
|-----------|------------------|-------------------------------------|-------------------|--------|
| Master:   | MBNL / EE / H3G: | Project:                            | Purpose of Issue: | Issue: |
| M004      | MBNL             | T&A                                 | Planning          | D      |
| Date:     | 05/07/2019       | Revision / Upgrade Description:     |                   |        |
| Drawn:    | DJM              | Notes amended                       |                   |        |
| Checked:  | DB               |                                     |                   |        |
| Approved: | DJM              |                                     |                   |        |
| Master:   | MBNL / EE / H3G: | Project:                            | Purpose of Issue: | Issue: |
| M003      | MBNL             | T&A                                 | Planning          | C      |
| Date:     | 01/07/2019       | Revision / Upgrade Description:     |                   |        |
| Drawn:    | KD               | ICNIRP Lobes Option 3 added         |                   |        |
| Checked:  | DB               |                                     |                   |        |
| Approved: | DJM              |                                     |                   |        |
| Master:   | MBNL / EE / H3G: | Project:                            | Purpose of Issue: | Issue: |
| M002      | MBNL             | T&A                                 | Planning          | B      |
| Date:     | 31/05/2019       | Revision / Upgrade Description:     |                   |        |
| Drawn:    | DJM              | Triage notes / ICNIRP zones amended |                   |        |
| Checked:  | DB               |                                     |                   |        |
| Approved: | JC               |                                     |                   |        |



Hutchison 3G UK Limited  
Star House, 20 Greenfield Road  
Maidenhead, SL6 1EH  
Tel: 01628 765 900  
Fax: 01628 765 901

H3G Base Station Information line  
0845 6043000  
Available Nationwide Monday to Friday



Hatfield Business Park  
Hatfield  
Hertfordshire  
AL10 9BW

Tel: 01707 315000  
Fax: 01707 319001

Mobile Broadband Network Limited  
Sixth Floor, Thames Tower, Station Road, Reading, RG1 1LX



|                                 |  |               |  |                                                                     |  |        |  |
|---------------------------------|--|---------------|--|---------------------------------------------------------------------|--|--------|--|
| Site Name:                      |  |               |  | SILVESTER HOUSE                                                     |  |        |  |
| Site ID:                        |  |               |  | 712303                                                              |  |        |  |
| Address:                        |  |               |  | SILVESTER ROAD<br>COWPLAIN<br>WATERLOOVILLE<br>HAMPSHIRE<br>PO8 8TD |  |        |  |
| Title:                          |  |               |  | 150 EXISTING ELEVATION A                                            |  |        |  |
| Project:                        |  |               |  | T&A                                                                 |  |        |  |
| Purpose of Issue:               |  |               |  | GENERAL ARRANGEMENT                                                 |  |        |  |
| EE Cell ID:                     |  | MBNL Cell ID: |  | 3UK Cell ID:                                                        |  |        |  |
| 91485                           |  | HVT007        |  | PO0296                                                              |  |        |  |
| Master Drawing No:              |  |               |  |                                                                     |  | Issue: |  |
| 712303_HVT007_91485_PO0296_M004 |  |               |  |                                                                     |  | D      |  |