


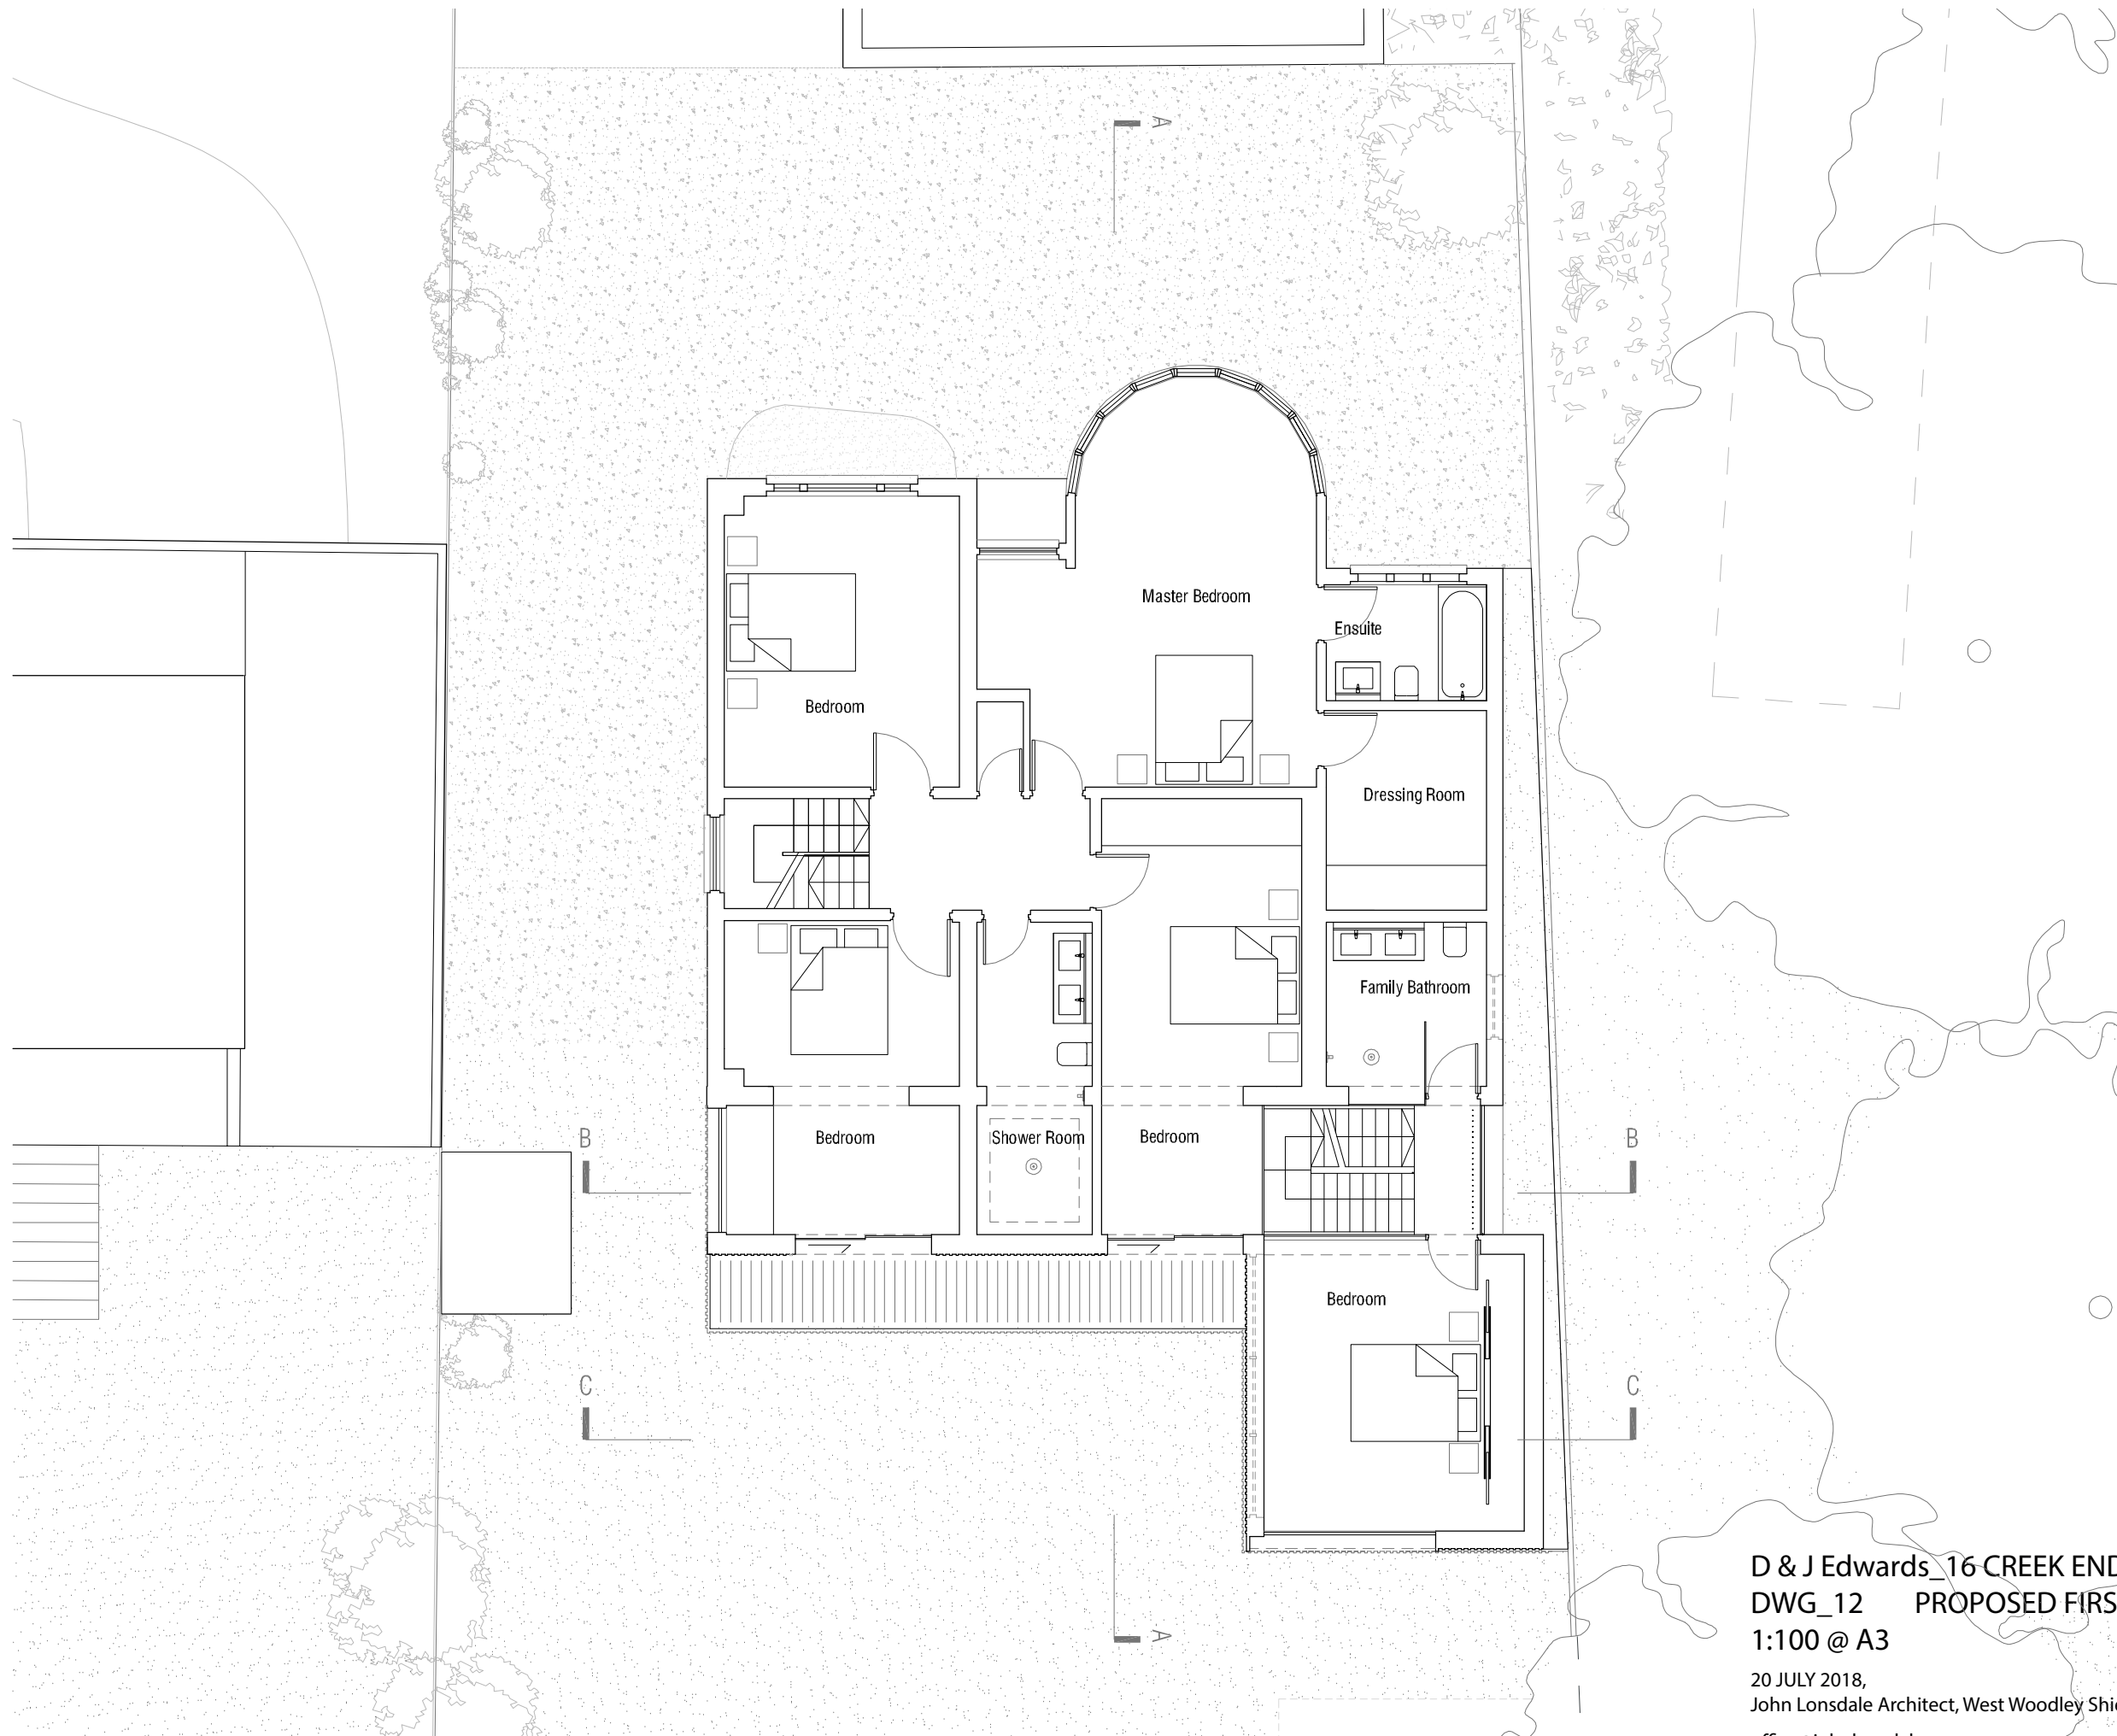

D & J Edwards_16 CREEK END, EMSWORTH, PO10 7EX
DWG_12 PROPOSED FIRST FLOOR PLAN
1:100 @ A3
20 JULY 2018,
John Lonsdale Architect, West Woodley Shield, Wark, Northumberland, NE48 3DQ, UK
office@johnlonsdale.org