


14 Wallis Road - 2227.18

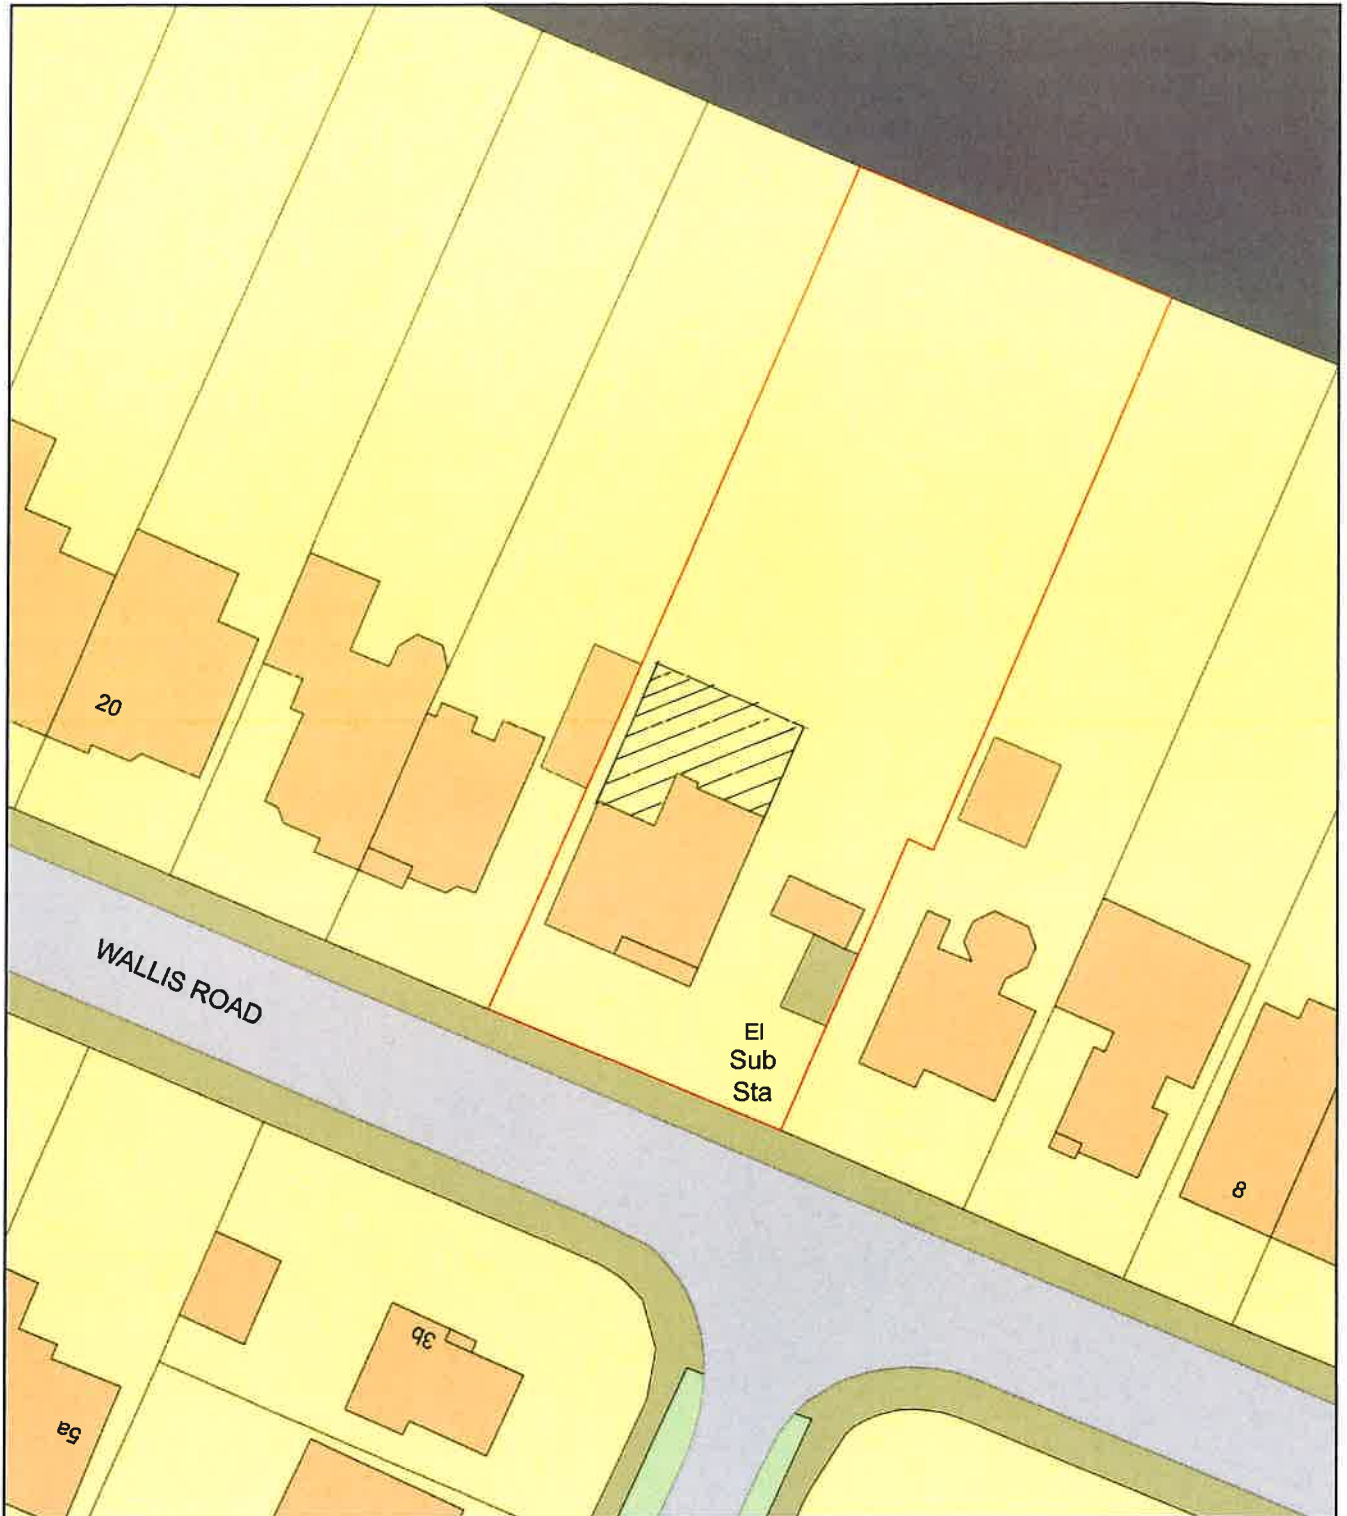

0 20
Metres



Plan Produced for: Mr S Jackson

Date Produced: 14 Jan 2019

Plan Number/Project ID: TQRQM19014094325890

Scale: 1:500 @ A4