


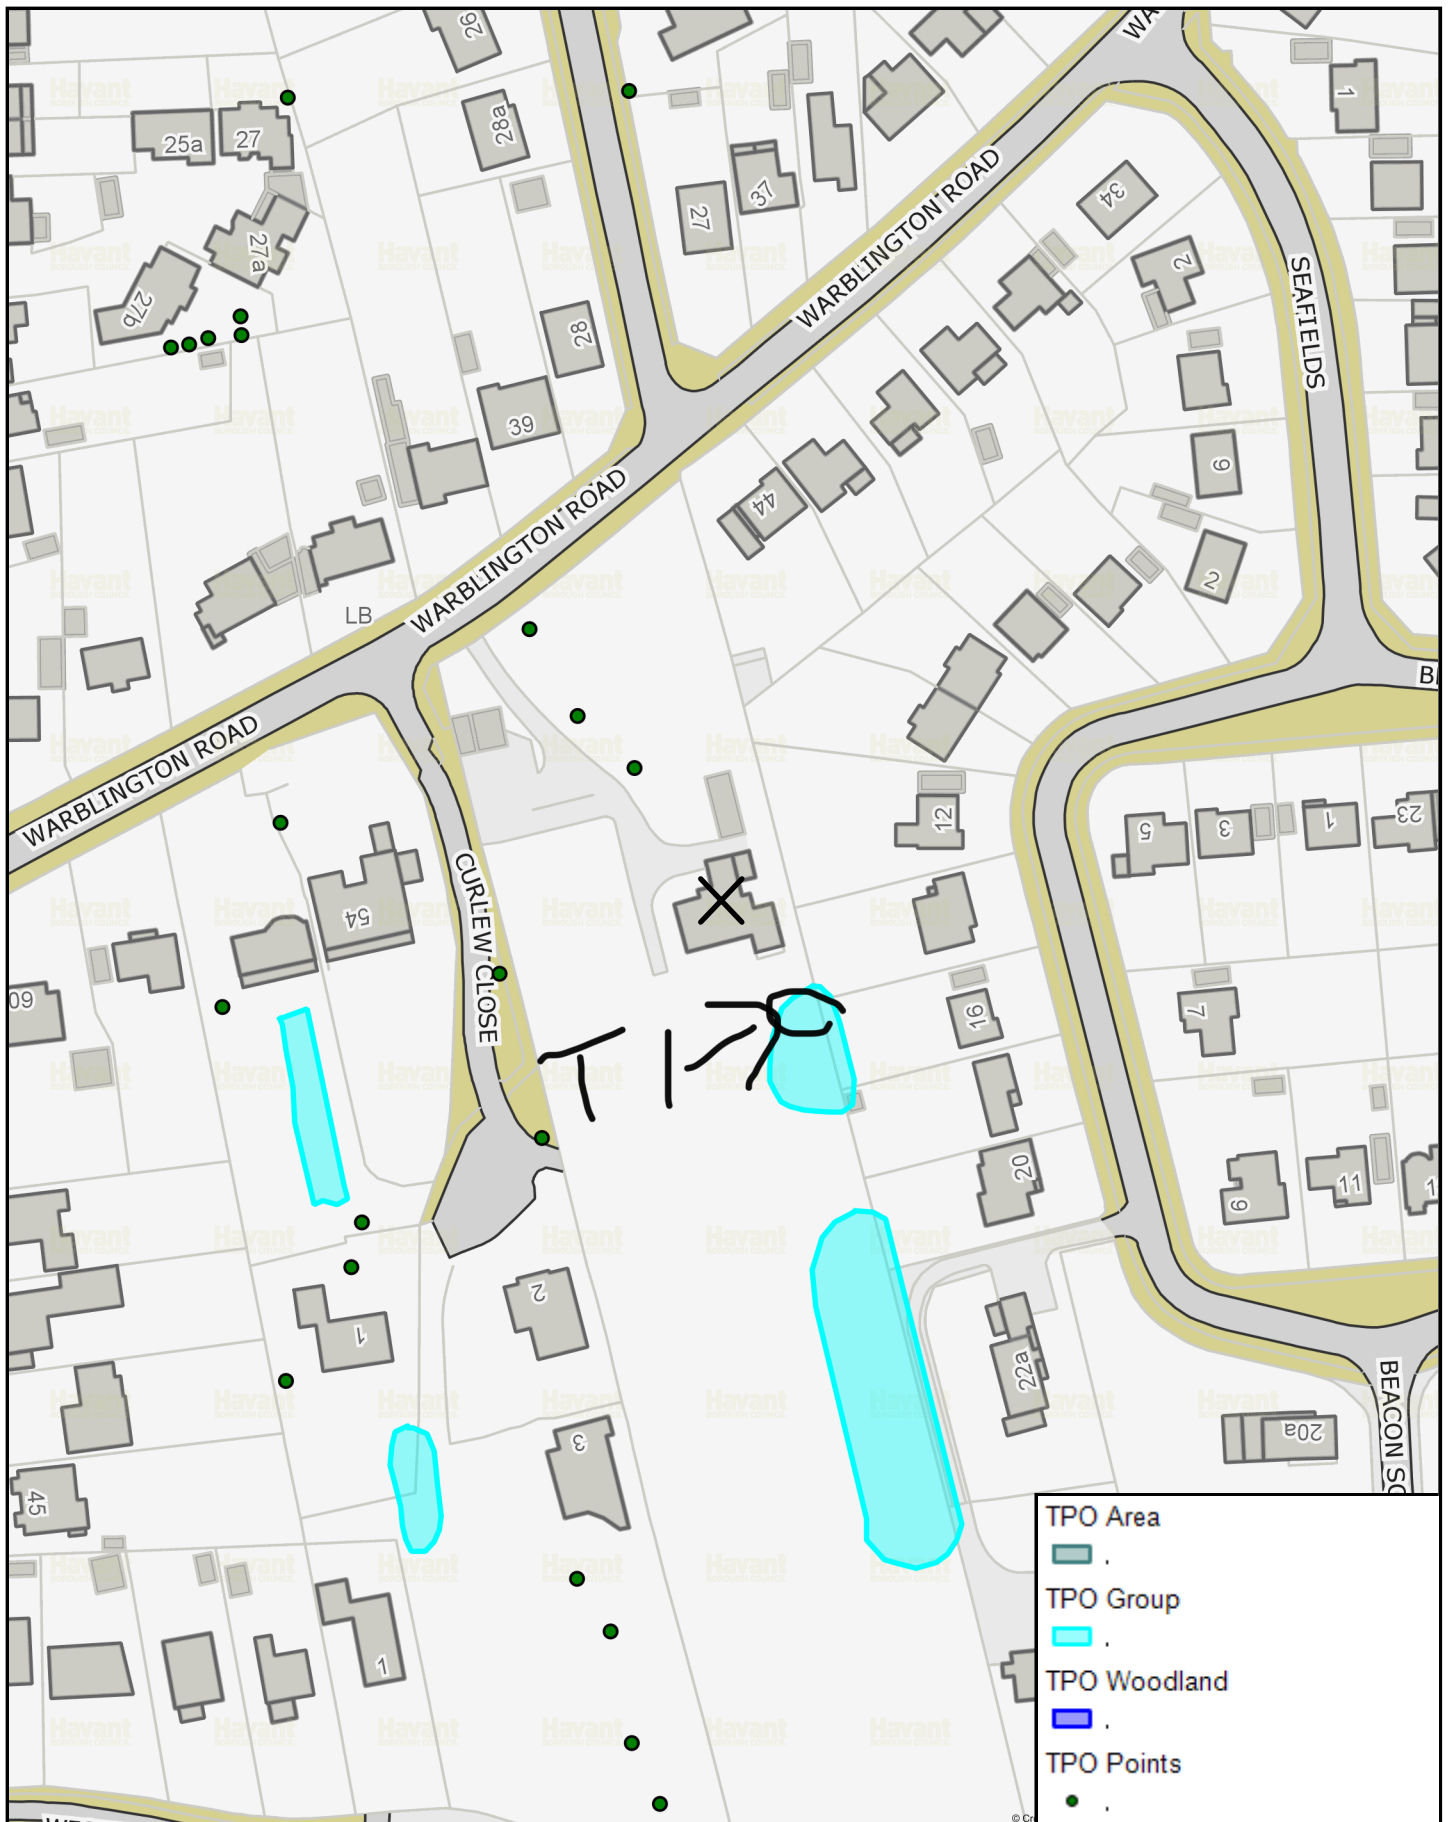

Fowley Cottage, 46 Warblington Road, Emsworth

Havant
BOROUGH COUNCIL

N
Scale: 1:1250

Printed on: 2019-06-19 11:17:32

© Havant Borough Council