


GARDEN LOG CABIN
158, HAVANT RD, HAYLING I. HANTS
FOR MRS A. R. SWATRIDGE.

[RETROSPECTIVE APPLICATION]

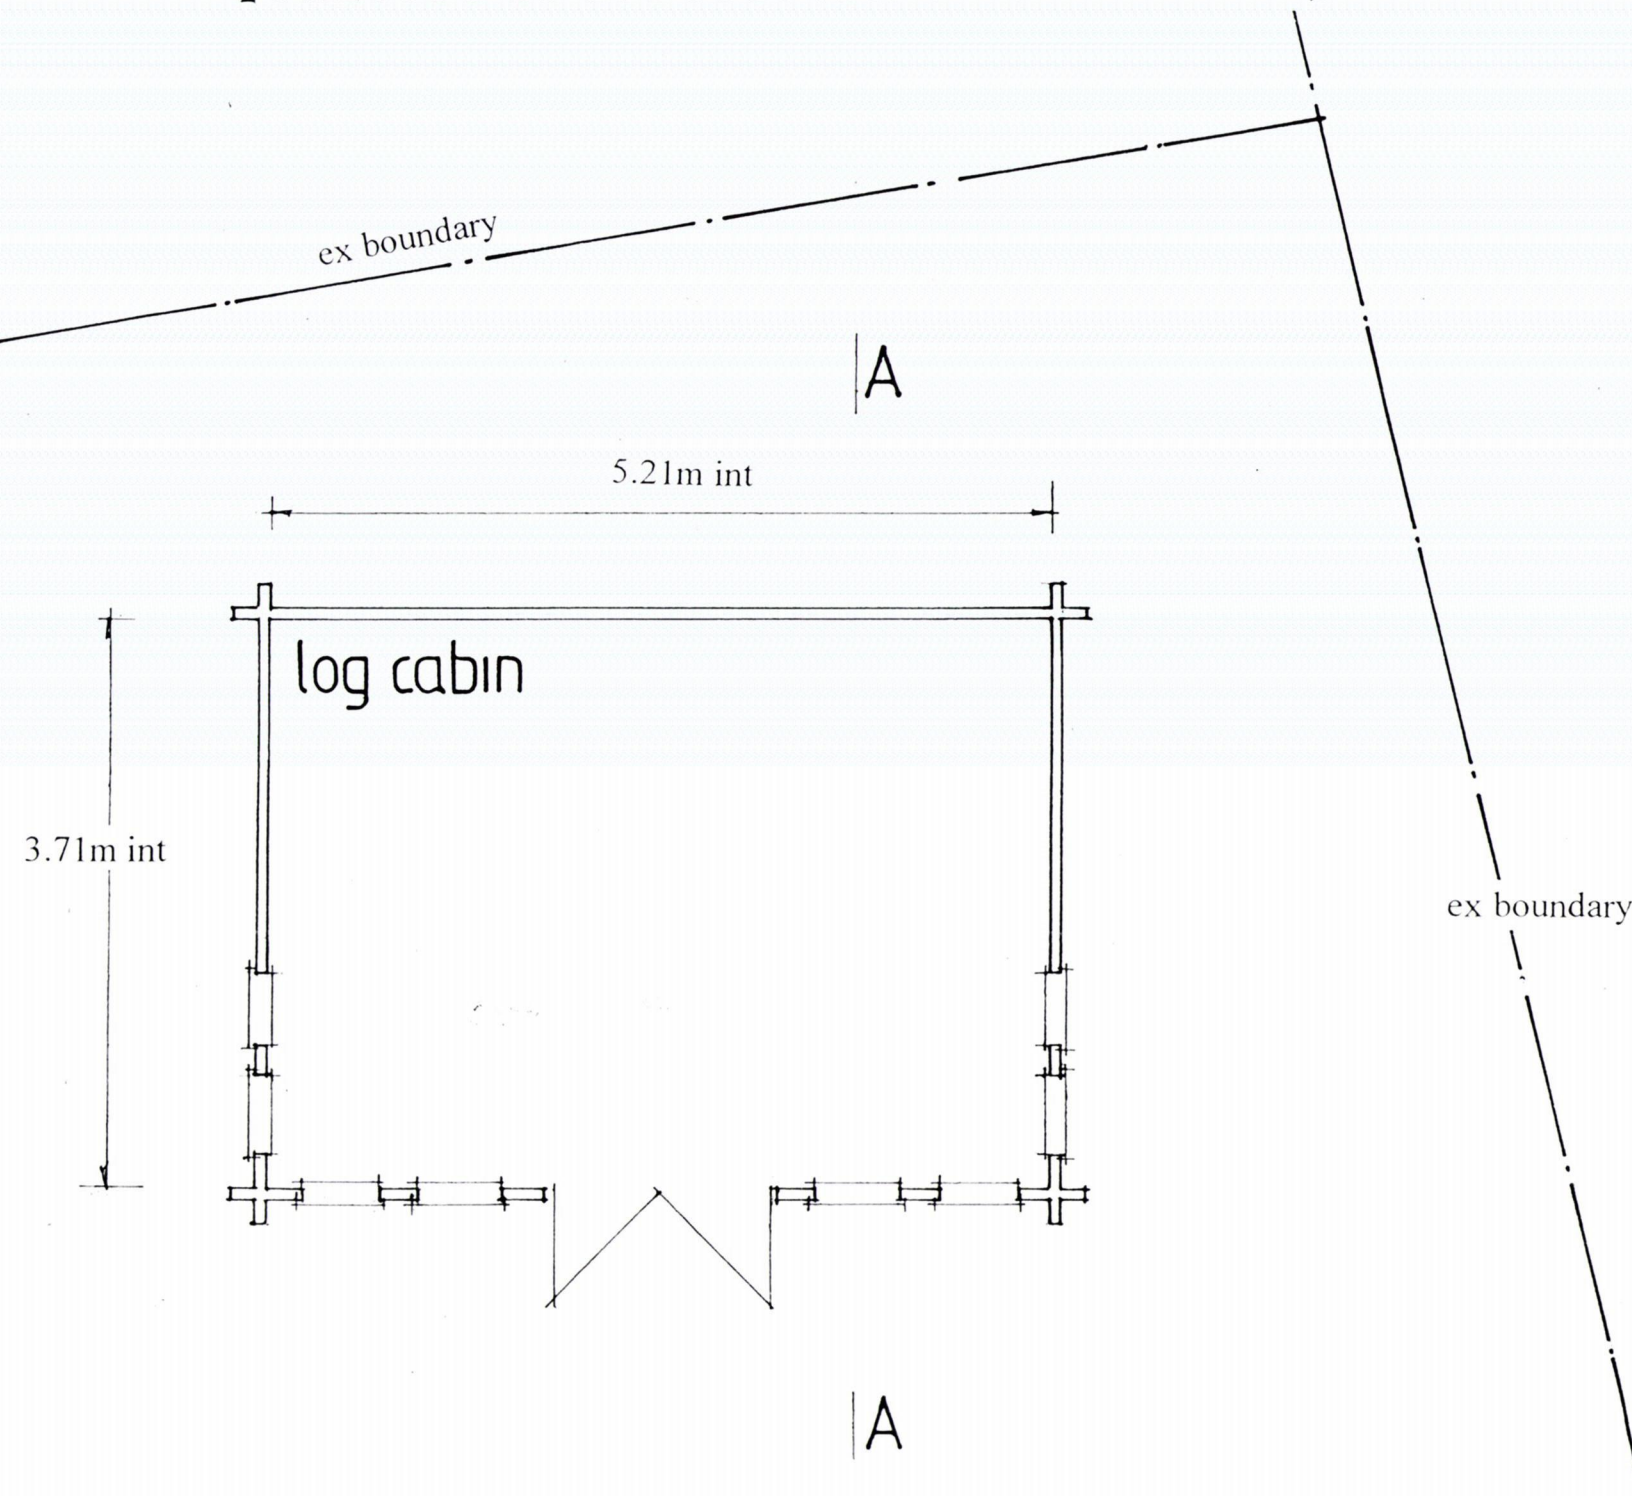

date nov 2018
scale 1:50

LAYOUT PLAN

PETER J. WALKER
ISLAND DESIGN
182 SEAFRONT, HAYLING ISLAND, HANTS
PO11 9AN
TEL : 02392467571