
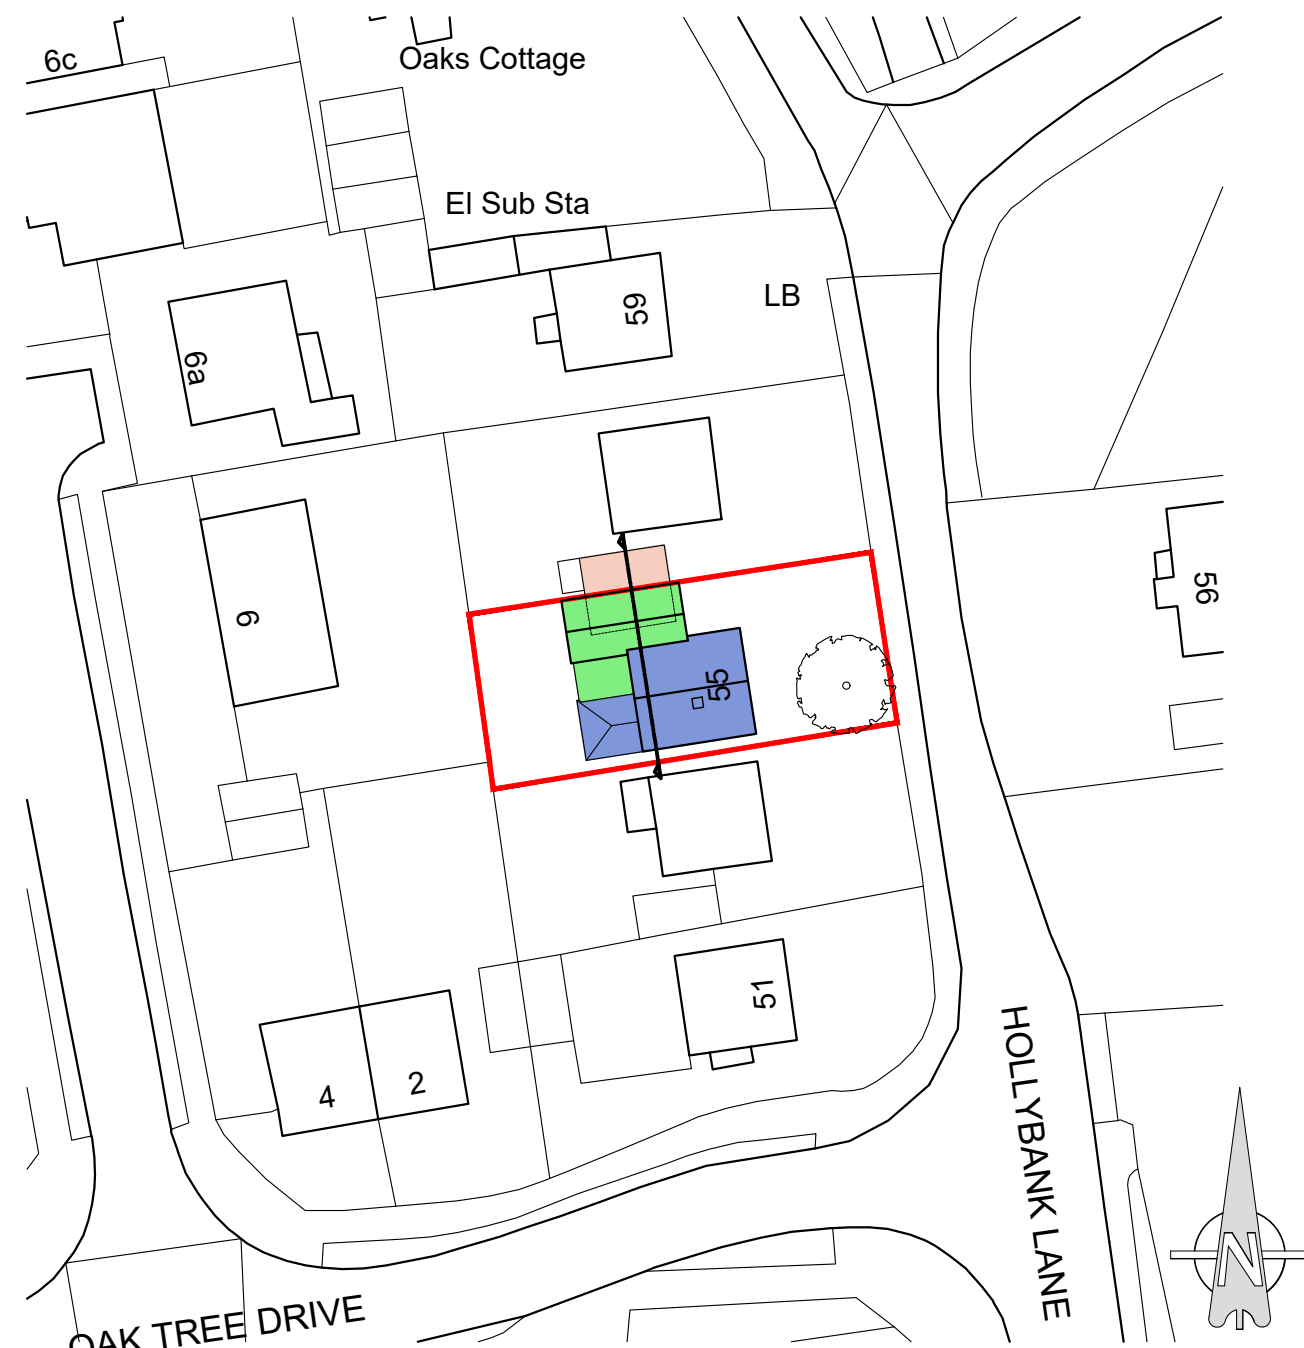
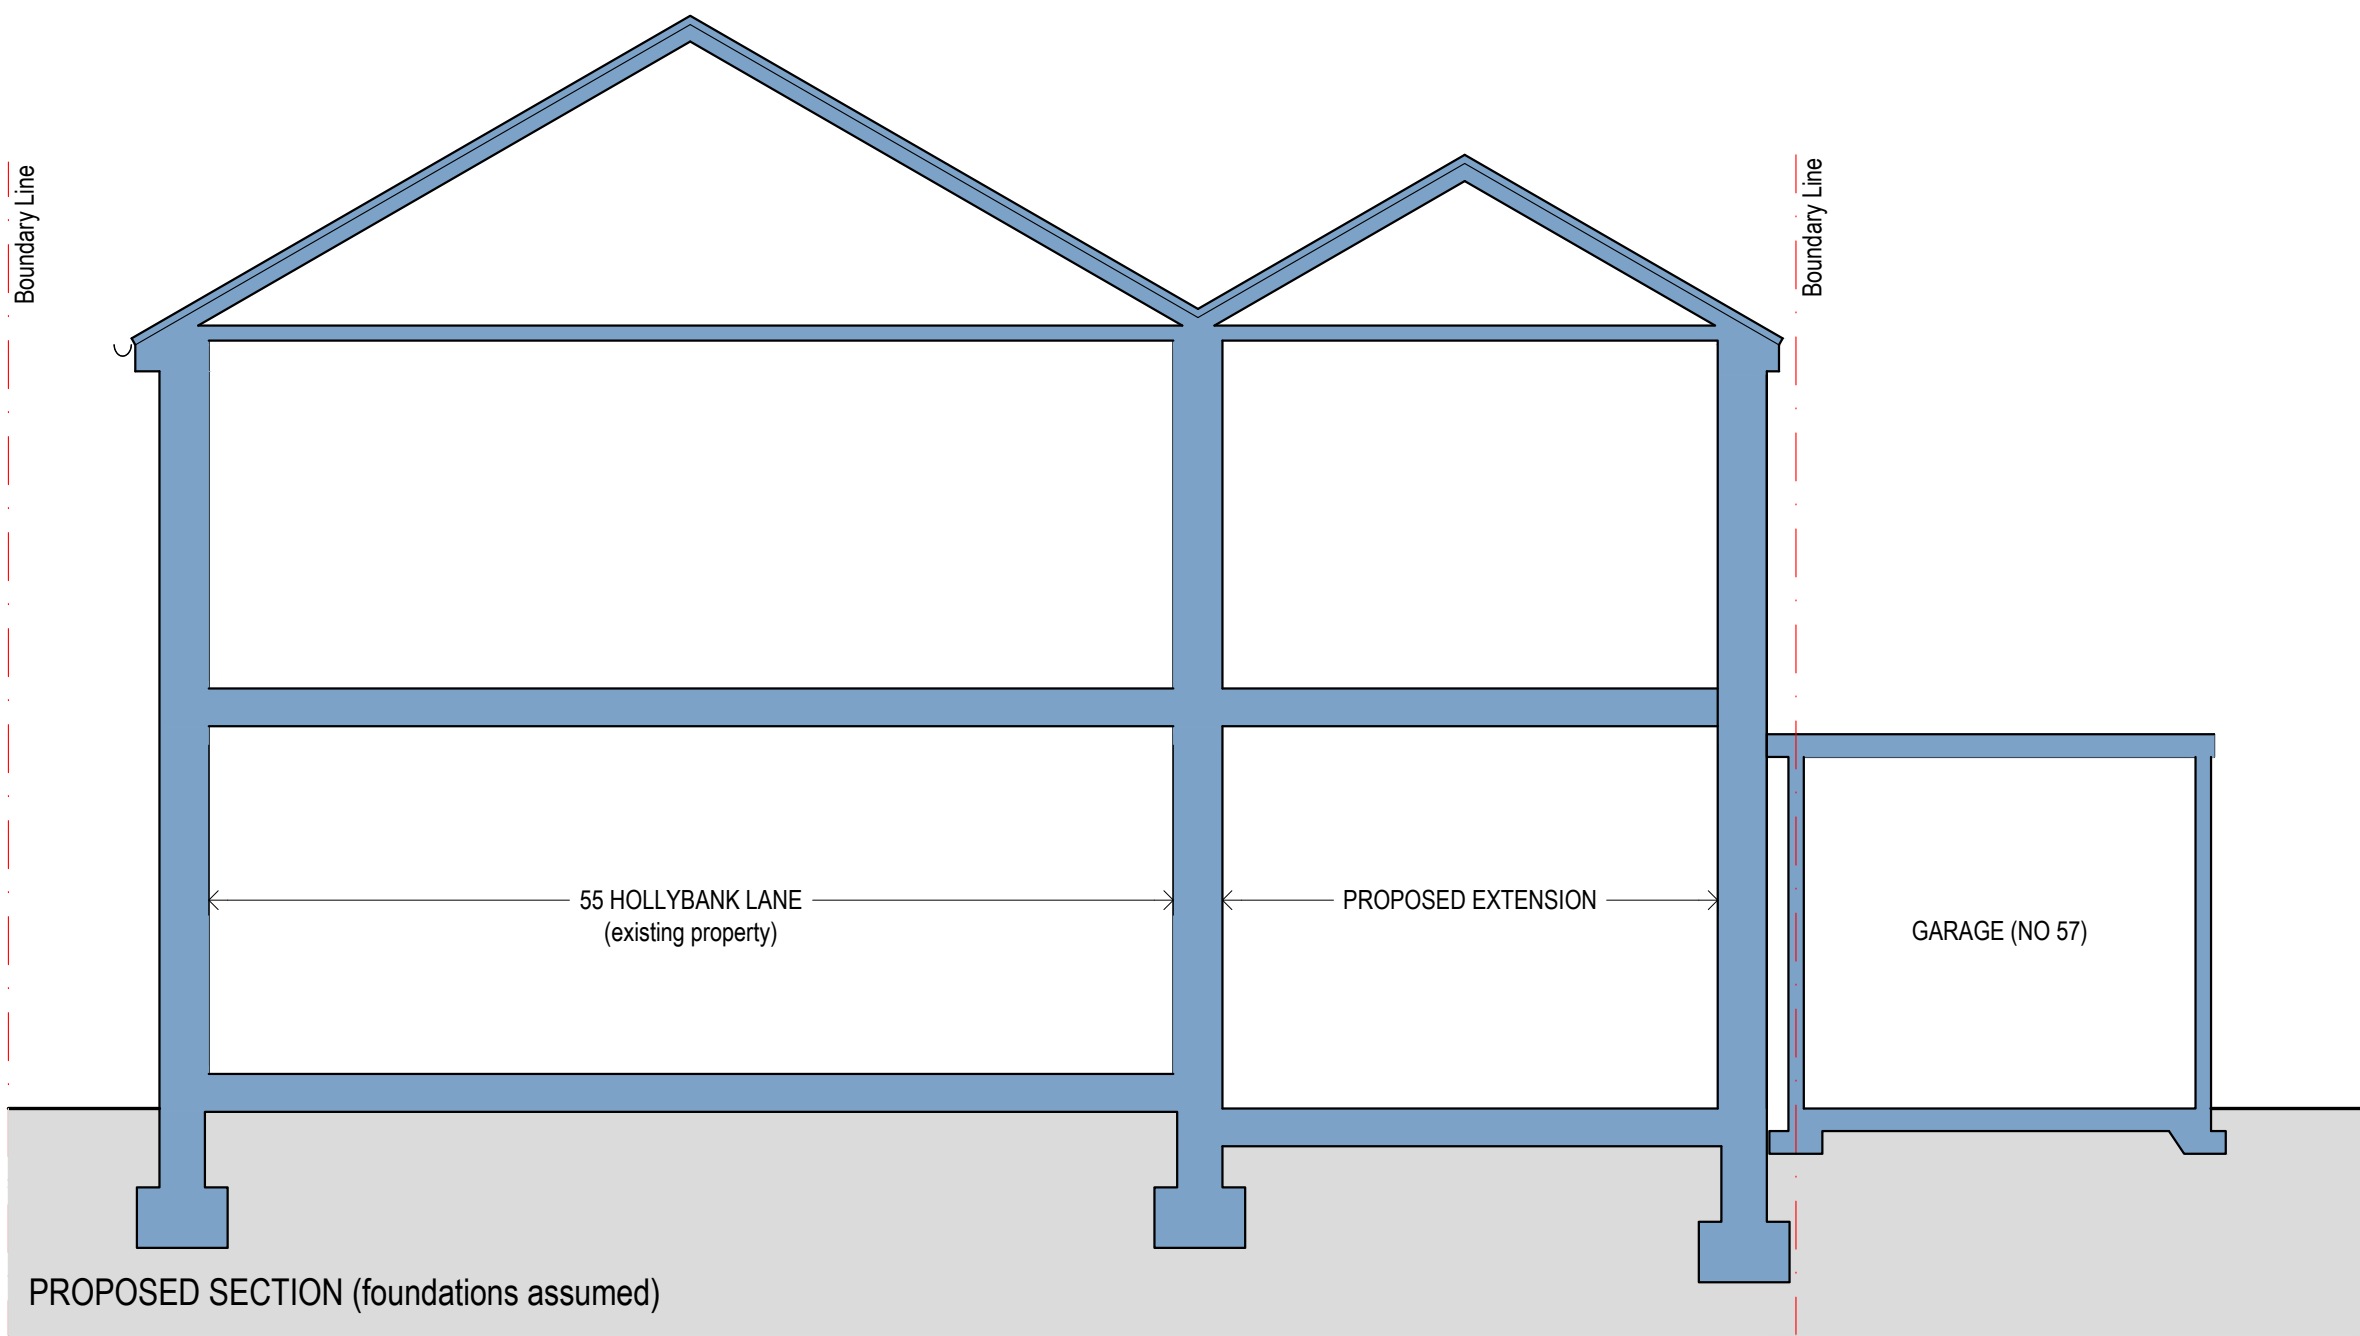


GENERAL NOTES:
1. This drawing is the property of the client and may not be copied, altered or reproduced in any form or passed on to a third party without written consent. If in doubt ASK.
2. The drawing reflects current standards and legislation agreed for this project at the time of original issue.

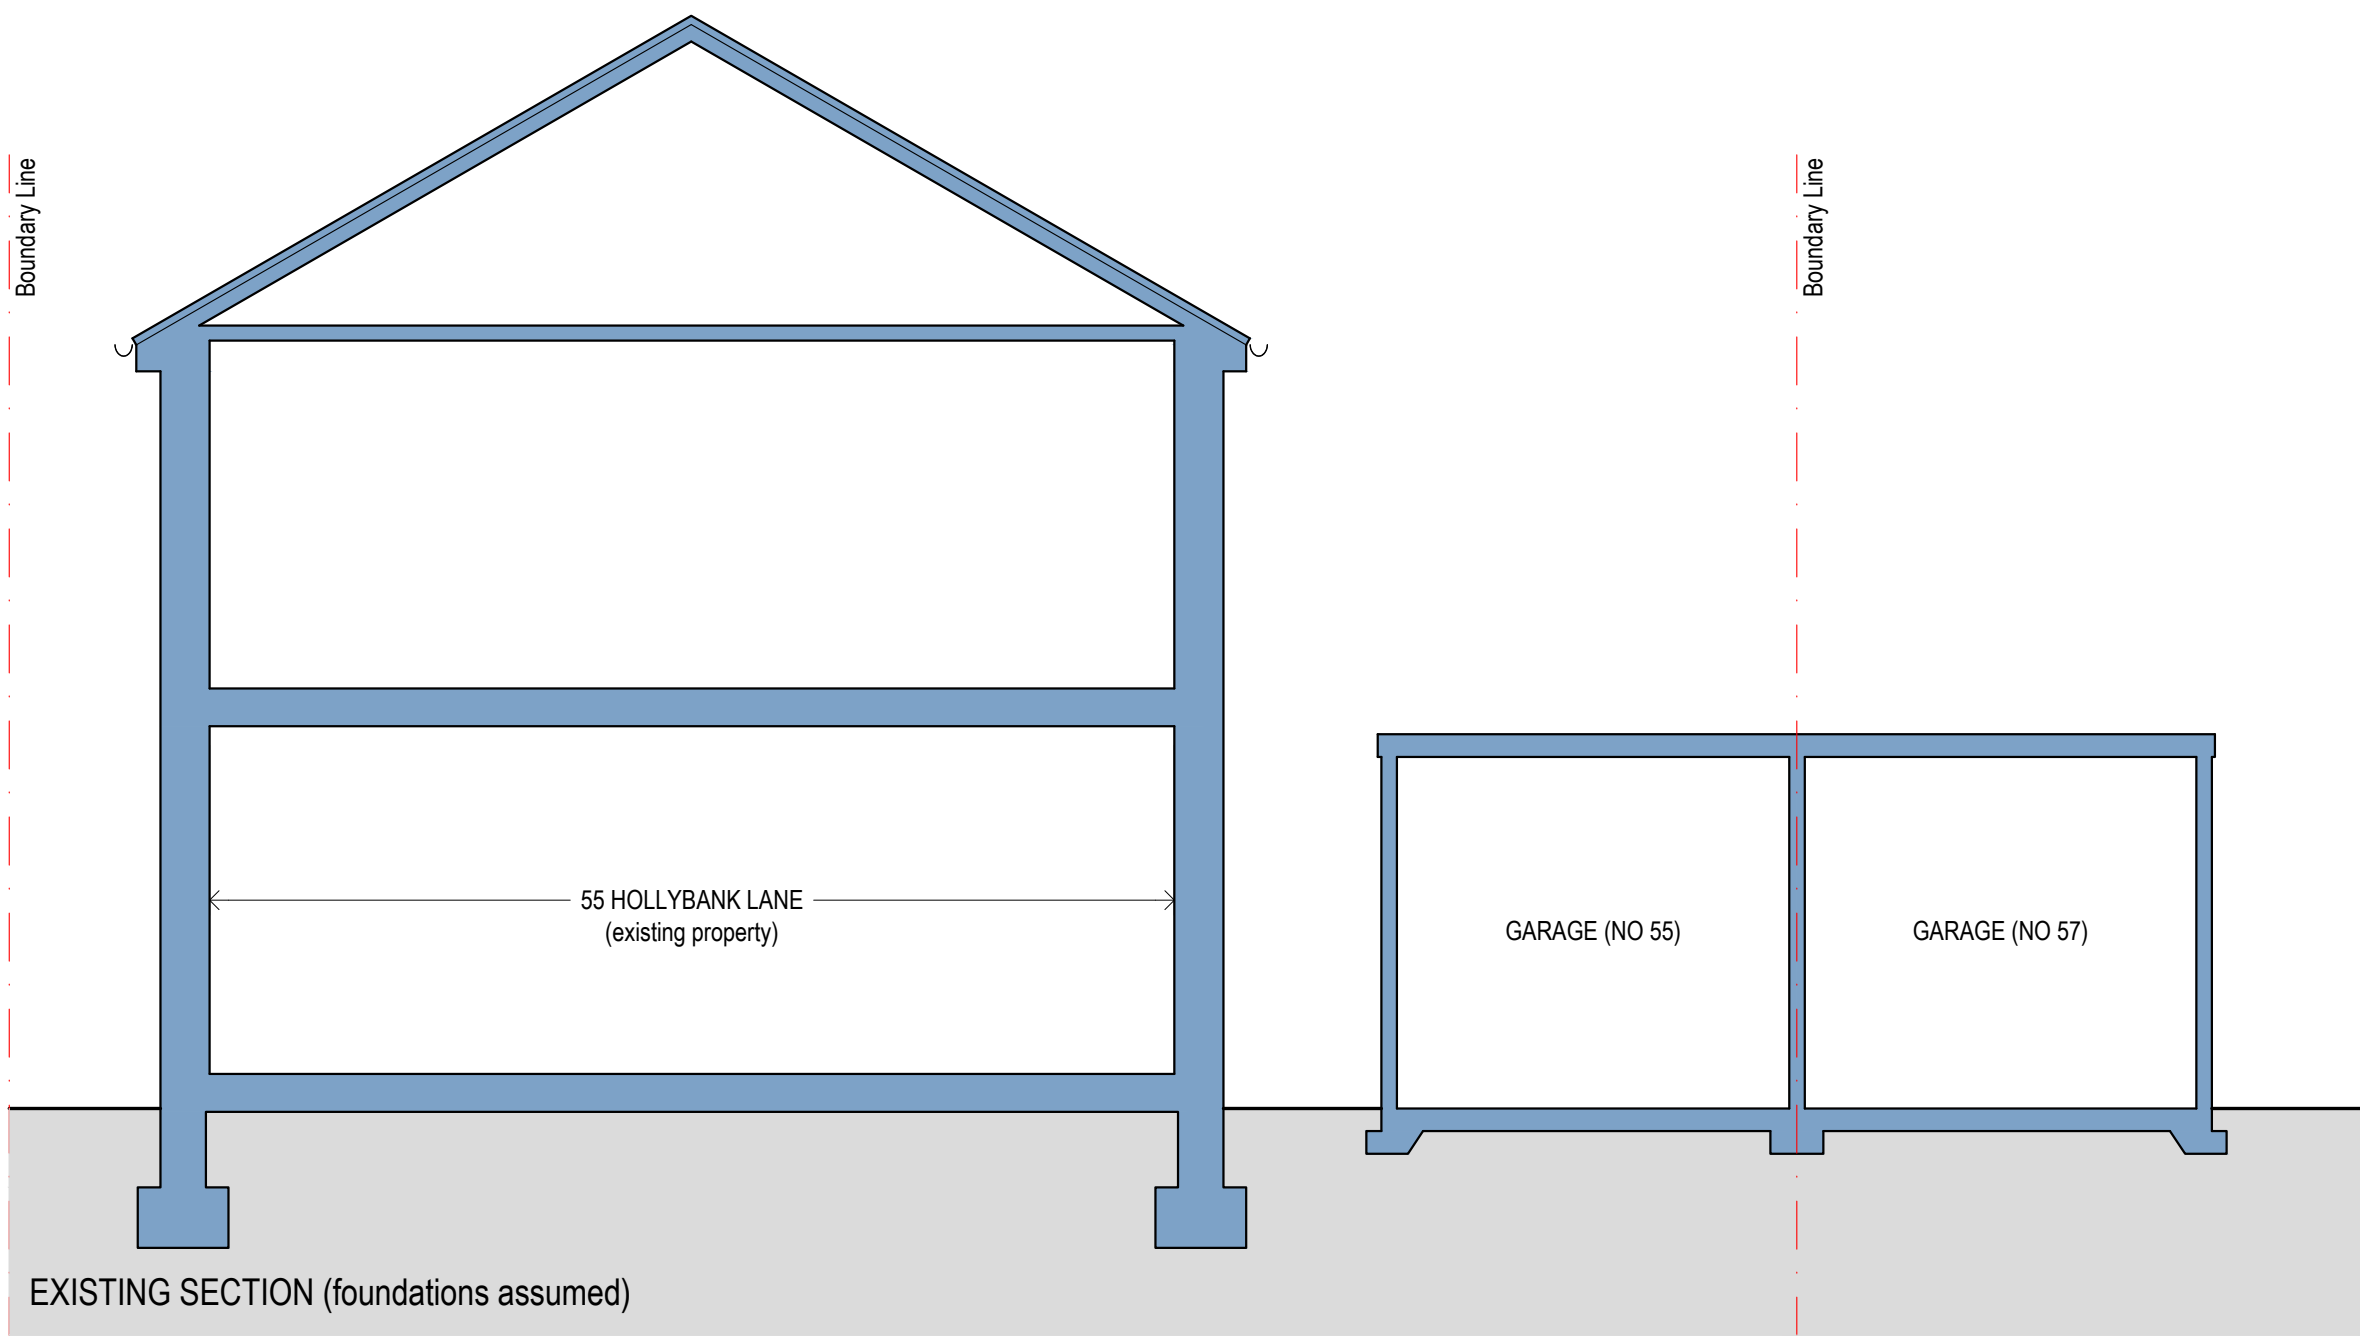

- Existing Property - 55 Hollybank Lane
- Proposed Extension
- Existing Garage - 57 Hollybank Lane

NOTES
1. Foundation positions and sizes assumed and are subject to on site exploratory works and structural engineers design and building control approval.
2. Works carried out to demolish the existing garage of No. 55, making good of the garage to No. 57 and proposed extension as subject the Party Wall etc Act 1996. The homeowner will be responsible for notifying the relevant parties.

SITE LEGEND
SCALE 1:500



A		01.06.19	First Issue	EG	
REV	DATE	DESCRIPTION		REV BY	CKD BY
PROJECT					
Mr & Mrs Tonkin					
55 HOLLYBANK LANE					
EMSWORTH					
Hampshire					
PO10 7UE					
DRAWING TITLE					
Existing & Proposed Sections					
Site Legend					
DRAWING STATUS				SCALE	
PLANNING				1:50 A1	
PROJECT NO. DRAWING NO.				REVISION	DRAWN BY
PD07				A	EG