


Produced 10 Apr 2019 from the Ordnance Survey MasterMap (Topography) Database and incorporating surveyed revision available at this date

The representation of a road, track or path is no evidence of a right of way. The representation of features as lines is no evidence of a property boundary.

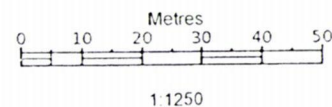


Supplied by: Latitude Mapping Ltd
Licence: © Crown Copyright and
database rights 2019 OS 100038864
Reference: 011314227
Centre coordinates: 471765 99507

43, St Marys Rd, Hayling Island
PO11 9DB


SITE/LOCATION PLAN

**PROPOSED TWO STOREY REAR ADDITION
43, ST MARYS ROAD, HAYLING ISLAND, HANTS
FOR MR & MRS J. DAVENPORT**

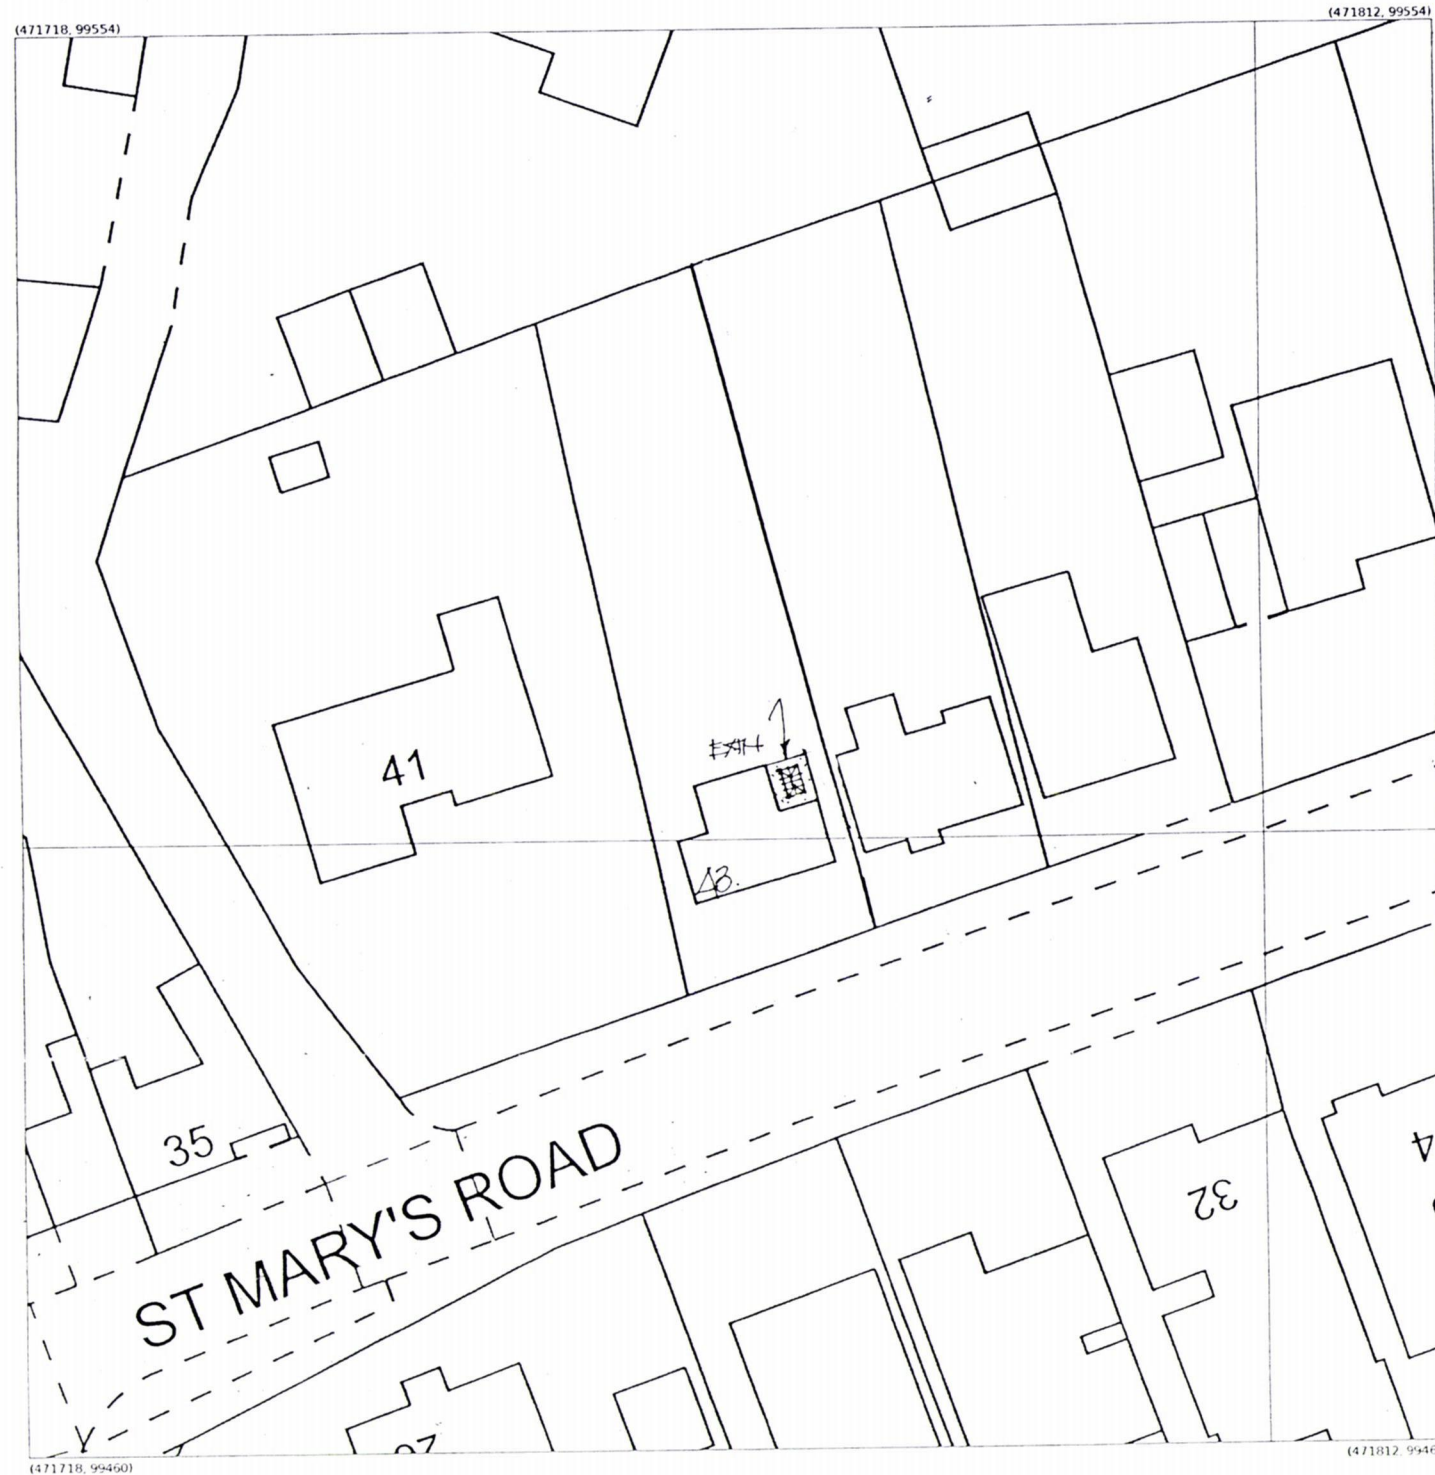

Produced 10 Apr 2019 from the Ordnance Survey MasterMap (Topography) Database and incorporating surveyed revision available at this date.

The representation of a road, track or path is no evidence of a right of way. The representation of features as lines is no evidence of a property boundary.

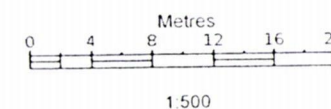

Supplied by: Latitude Mapping Ltd
Licence: © Crown Copyright and
database rights 2019 OS 100038864
Reference: 011314228
Centre coordinates: 471765 99507

43, St Marys Rd, Hayling Island
PO11 9DB

**HAVANT BOROUGH
COUNCIL**
17 APR 2019
RECEIVED