



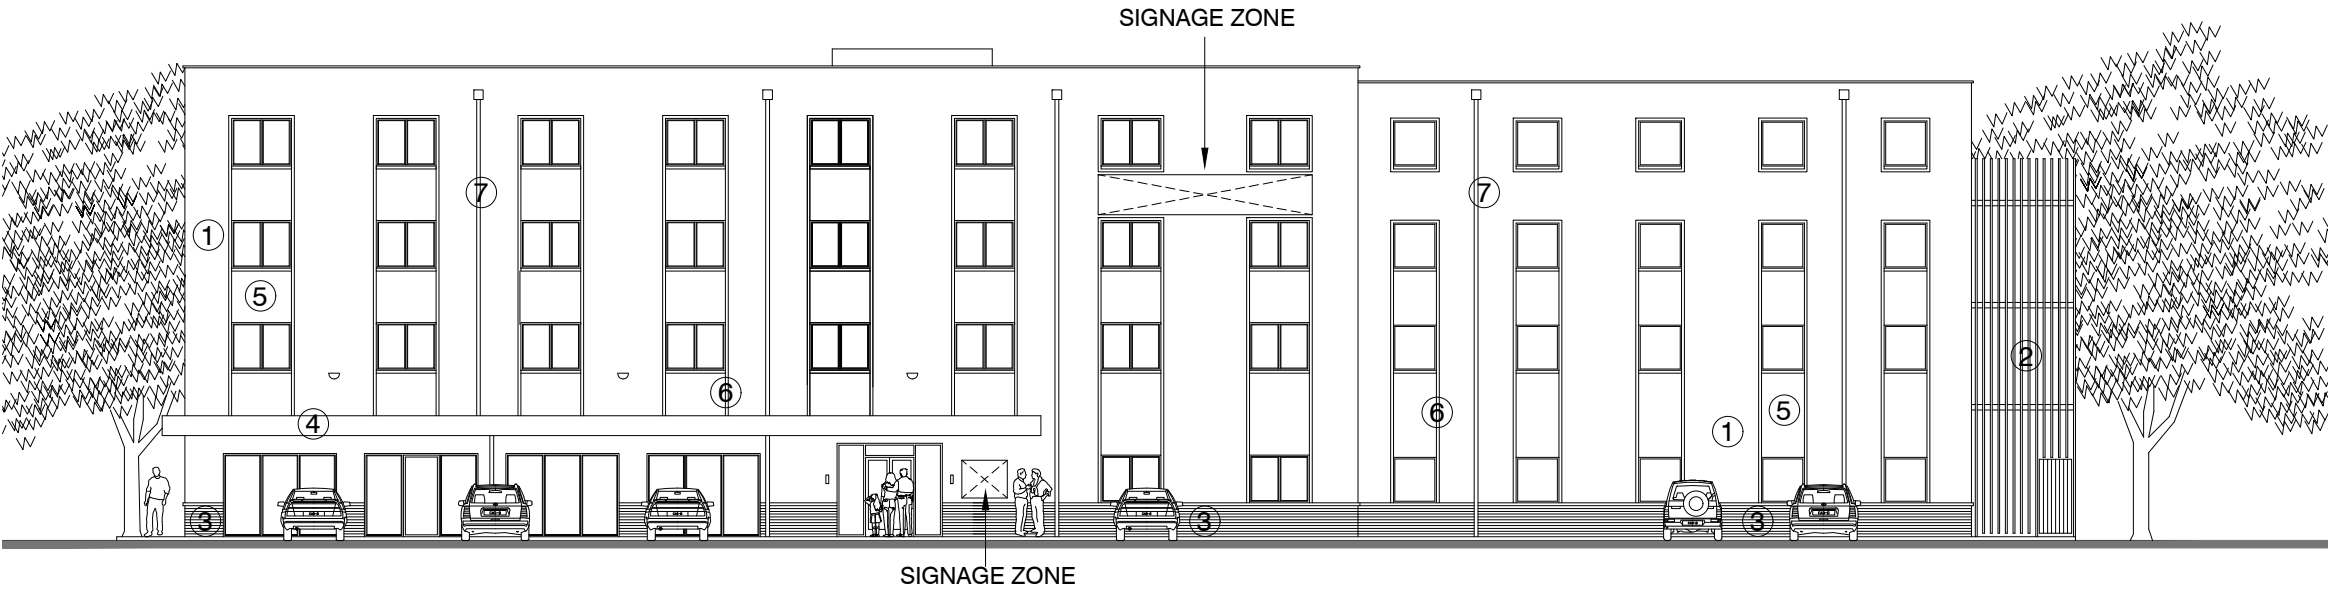


North Elevation



South Elevation

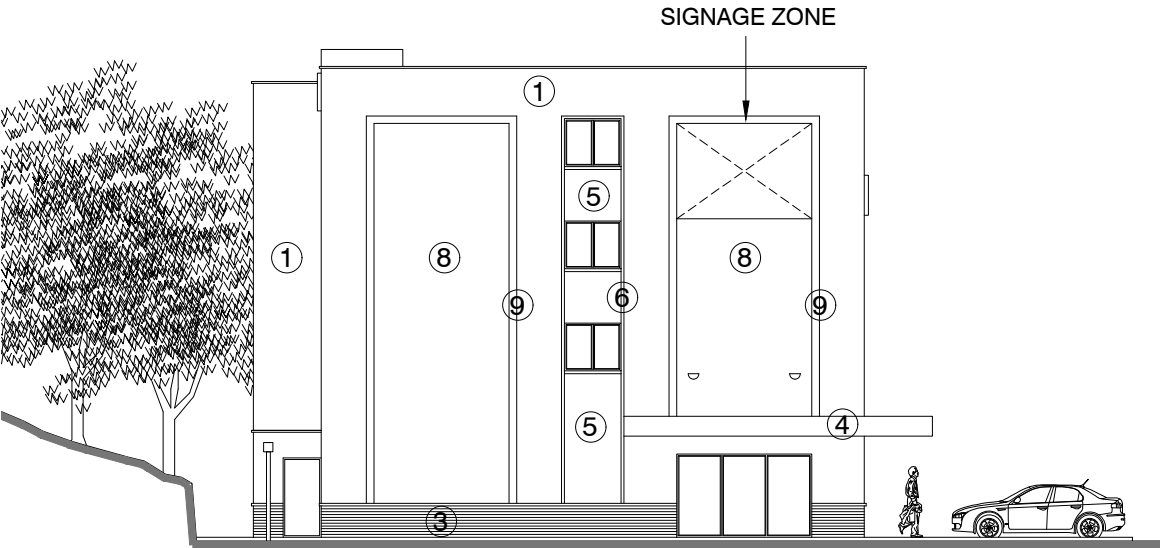

East Elevation

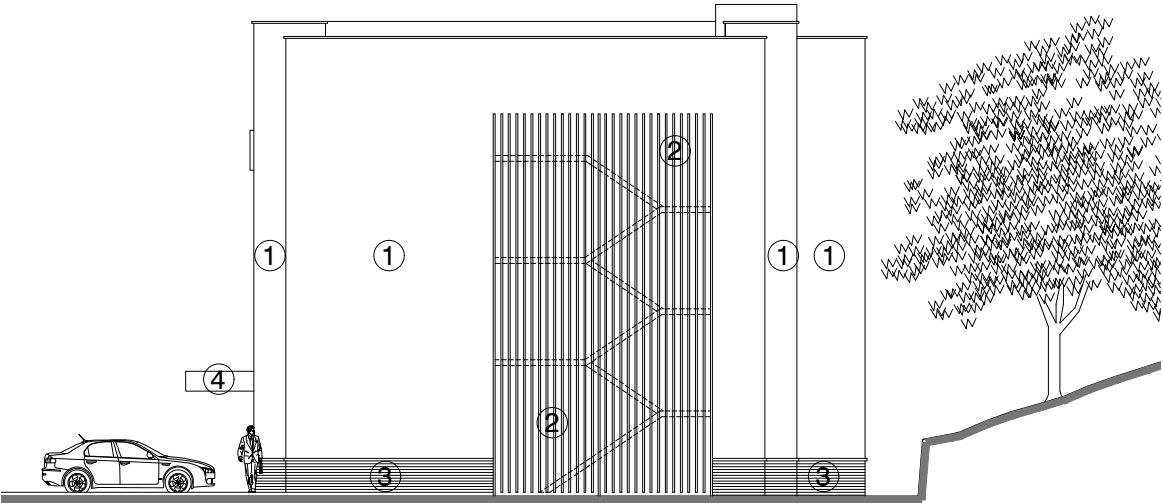

West Elevation

Materials Key


- 1 Sto Render (Colour: Light Grey - 37306)
- 2 Timber
- 3 Brickwork (Blue Masonry)
- 4 Metal Canopy (Colour: Deep Blue)
- 5 Metal Panel (Colour: White)
- 6 Metal Accent Frame (Colour: White)
- 7 Rainwater Pipe
- 8 Sto Render (Colour: Blue - 35240)
- 9 Sto Render (Colour: Grey - 37100)

NOTES
Copyright and not to be reproduced without the consent of Holmes Miller.
DO NOT SCALE: Use figured dimensions only.
Holmes Miller accepts responsibility for this document only to the commissioning party and not to any other. Holmes Miller does not accept liability for accuracy or veracity of survey information provided by others and used in the preparation of this drawing. All vertical and horizontal dimensions and levels provided by Holmes Miller and based on the survey information provided by others must be checked and verified on site.

D	MATERIALS KEY REVISED	MN	MJK	27.02.19
C	GENERAL AMENDMENTS	MN	MJK	15.02.19
B	SIGNS LOCATIONS ADDED	FZ	TG	22.10.18
A	ELEVATIONS ADDED	JY		25.06.18
#	FIRST ISSUE	MN	##	14.06.18
REV	DESCRIPTION	DRAWN	APP	DATE



Holmes Miller
CS.312
27-31 Clerkenwell Close
London EC1R 0AT
T 020 3176 8109
london@holmesmiller.com

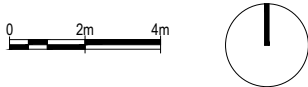

PROJECT	Havant Travelodge
DRAWING	Proposed Elevations
SCALE	1:200 @ A3
CHECKED	
NUMBER	4231-AL(0)120-REV.D